VICINITY MAP
1":2000'

SUBJECT PROPERTY

DIRT PATH

EXISTING HOUSE

JURISDICTIONAL WETLAND A (404 / 401) = 0.05 AC

STREAM B = 47 LF

50' NEUSE STREAM BUFFER

UNBUFFERED JURISDICTIONAL (401/404) INTERMITTENT STREAM A = 349.5 LF

DIRT PATH

ISOLATED WETLAND C = 0.01 AC

ISOLATED WETLAND B = 0.03 AC

GLENWOOD AVENUE (US 70 BUSINESS)

US HIGHWAY 70 (GLENWOOD AVENUE)

STREAM/WETLAND NOTES:

1. USACE ON-SITE CONCURRENCE MEETING CONDUCTED WITH MR. CRAIG BROWN ON APRIL 17, 2012.
2. NCDWQ NEUSE RIVER STREAM BUFFER CONCURRENCE MEETING CONDUCTED ON-SITE WITH MR. MARTIN RICHMOND ON APRIL 17, 2012.
3. JURISDICTIONAL (404 / 401) WETLAND A = 2,390 SQ FT (0.05 AC)
   JURISDICTIONAL (404 / 401) STREAM A = 324 LF
   JURISDICTIONAL (404 / 401) STREAM B = 47 LF
   ISOLATED WETLAND B = 1,299 SQ FT (0.03 AC)
   ISOLATED WETLAND C = 277 SQ FT (0.01 AC)

NC GRID (NAD 83)

EcoEngineering
A division of The John R. McAdams Company, Inc.
ENGINEERS • PLANNERS • SURVEYORS • ENVIRONMENTAL
RESEARCH TRIANGLE PARK • CHARLOTTE
2905 Meridian Parkway, Durham NC 27713
800-733-5646 • www.johnrmcadams.com • License No.: C-0293

SOUTHBRIDGE FELLOWSHIP CHURCH

FIGURE 3: EXISTING CONDITIONS MAP

RALEIGH, NORTH CAROLINA

PROJECT NO.	CMT-12000
FILENAME:	CMT12000-PR
SCALE:	1"=100'
DATE:	08-08-2012

McADAMS

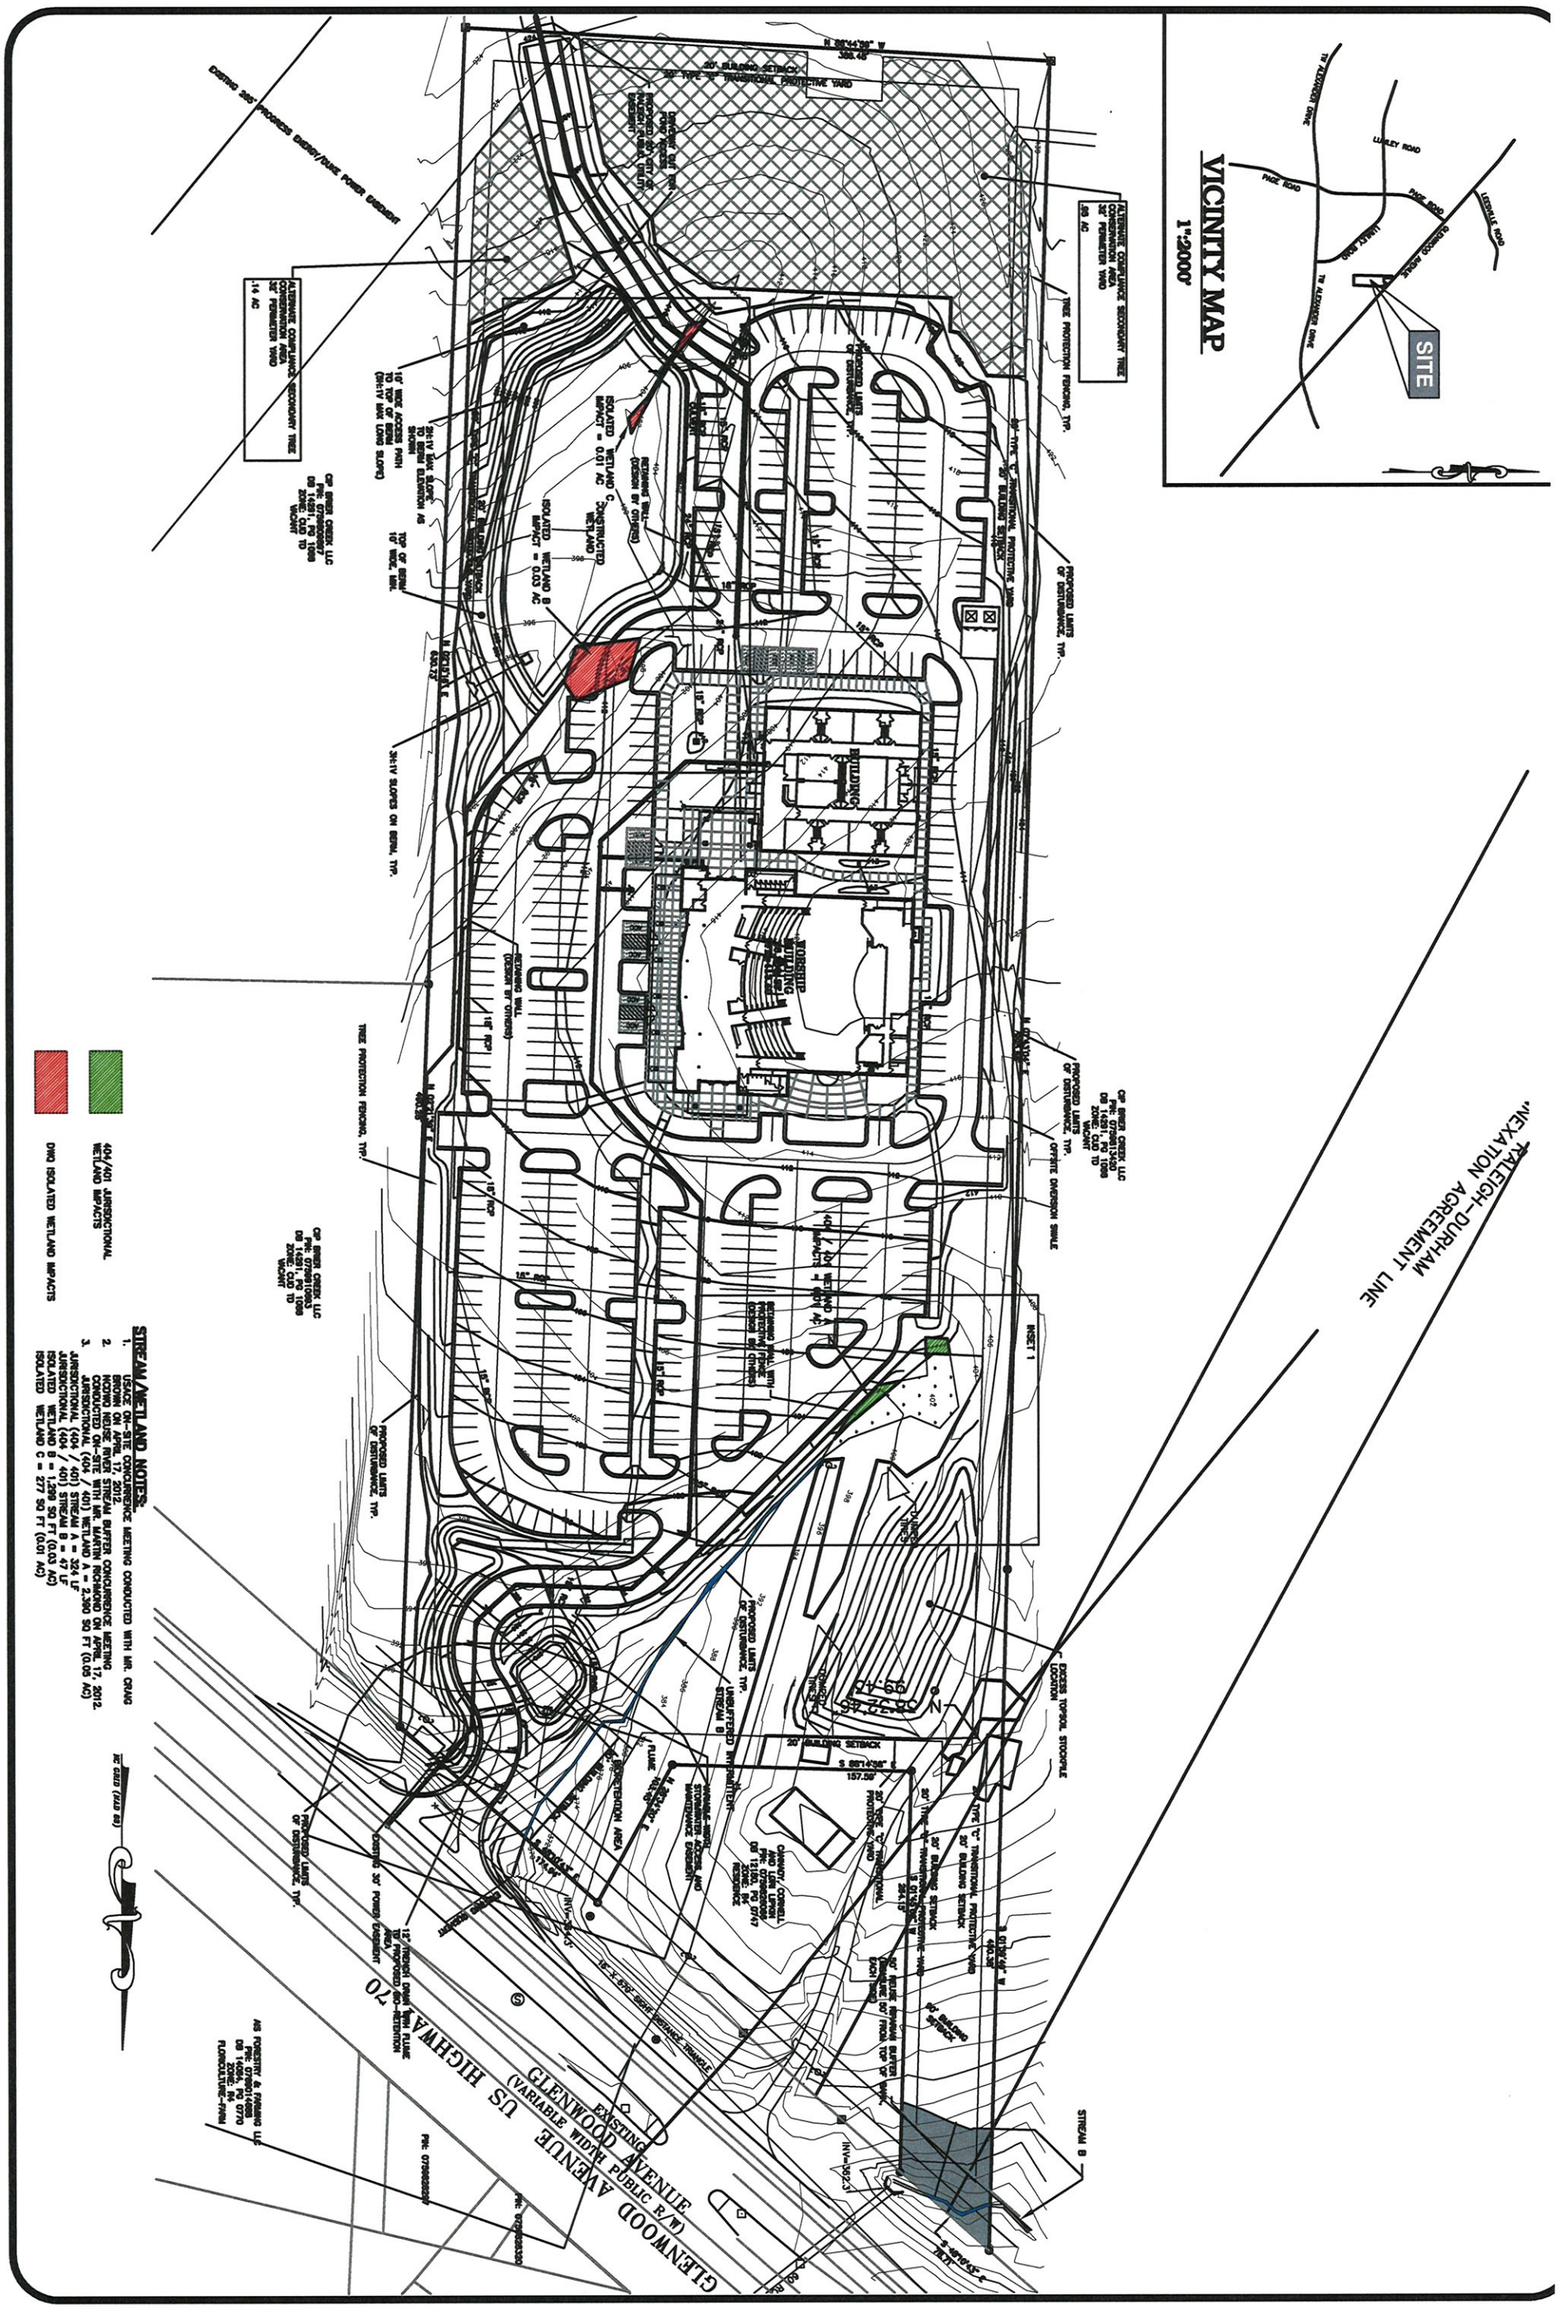

PROJECT NO.	CMT-12000
FILENAME:	CMT12000-PR
SCALE:	1"=100'
DATE:	08-08-2012

McADAMS

SOUTHBRIDGE FELLOWSHIP CHURCH

FIGURE 4: PROPOSED IMPACT MAP

RALEIGH, NORTH CAROLINA

EcoEngineering
A division of The John R. McAdams Company, Inc
ENGINEERS • PLANNERS • SURVEYORS • ENVIRONMENTAL
RESEARCH TRIANGLE PARK • CHARLOTTE
2905 Meridian Parkway, Durham NC 27713
800-733-5646 • www.johnrmcadams.com • License No.: C-0293

15" RCP
15" RCP
15" RCP
18" RCP
CULVERT
24" RCP
18" RCP
24" RCP
15" RCP
ACC
RETAINING WALL
(DESIGN BY OTHERS)
ISOLATED WETLAND C
IMPACT = 0.01 AC
ISOLATED WETLAND B
IMPACT = 0.03 AC
20' BUILDING SETBACK
NC GRID (NAD 83)
GRAPHIC SCALE
20 0 10 20 40
1 inch = 20 ft.

EcoEngineering
A division of The John R. McAdams Company, Inc.
ENGINEERS • PLANNERS • SURVEYORS • ENVIRONMENTAL
RESEARCH TRIANGLE PARK • CHARLOTTE
2905 Meridian Parkway, Durham NC 27713
800-733-5646 • www.johnrmcadams.com • License No.: C-0293

SOUTHBRIDGE FELLOWSHIP CHURCH

INSET 2

RALEIGH, NORTH CAROLINA

PROJECT NO. CMT-12000
FILENAME: CMT12000-PR
SCALE: 1"=20'
DATE: 08-08-2012

McADAMS