:\Non-Project Folders\INSERT\3D CPE.jpg

2481 N.W. BOCA RATON BOULEVARD
BOCA RATON, FLORIDA 33431
PH. (561) 391-8102 FAX (561) 391-9116

TITLE:

BOGUE INLET
SEPTEMBER 18, 2001

DATE: 10/8/02	BY: TW	COMM. NO.: 45000	FIGURE NO. 1.2

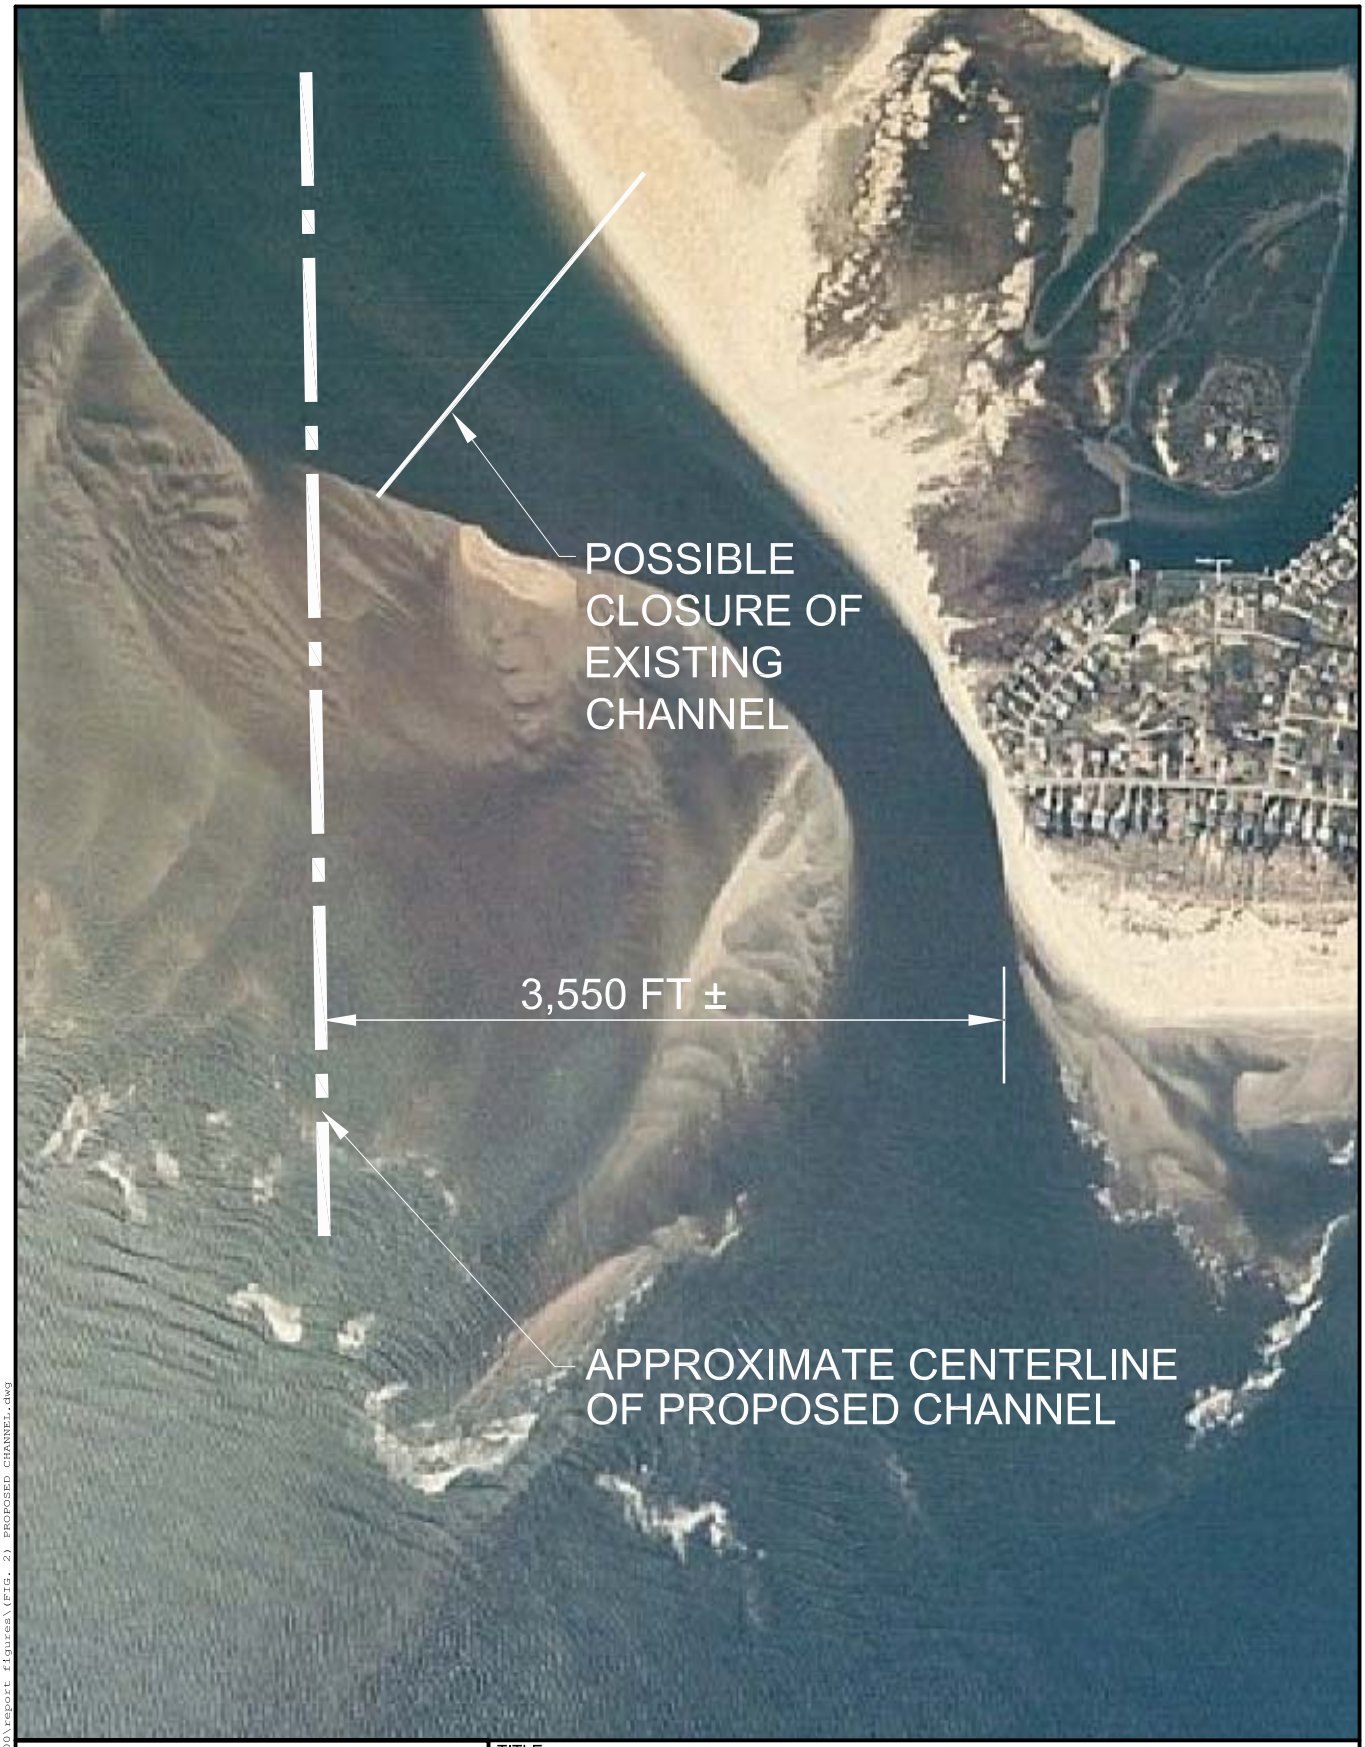

COASTAL PLANNING & ENGINEERING, INC.
2481 N.W. BOCA RATON BOULEVARD
BOCA RATON, FLORIDA 33431
PH. (561) 391-8102 FAX (561) 391-9116

TITLE :

APPROXIMATE CENTERLINE OF PROPOSED CHANNEL AND DIKE LOCATION

DATE: 10/8/02	BY: TW	COMM. NO.: 450000	FIGURE NO. 2.1

H:\North Carolina\450000\report figures\(FIG. 2) PROPOSED CHANNEL.dwg