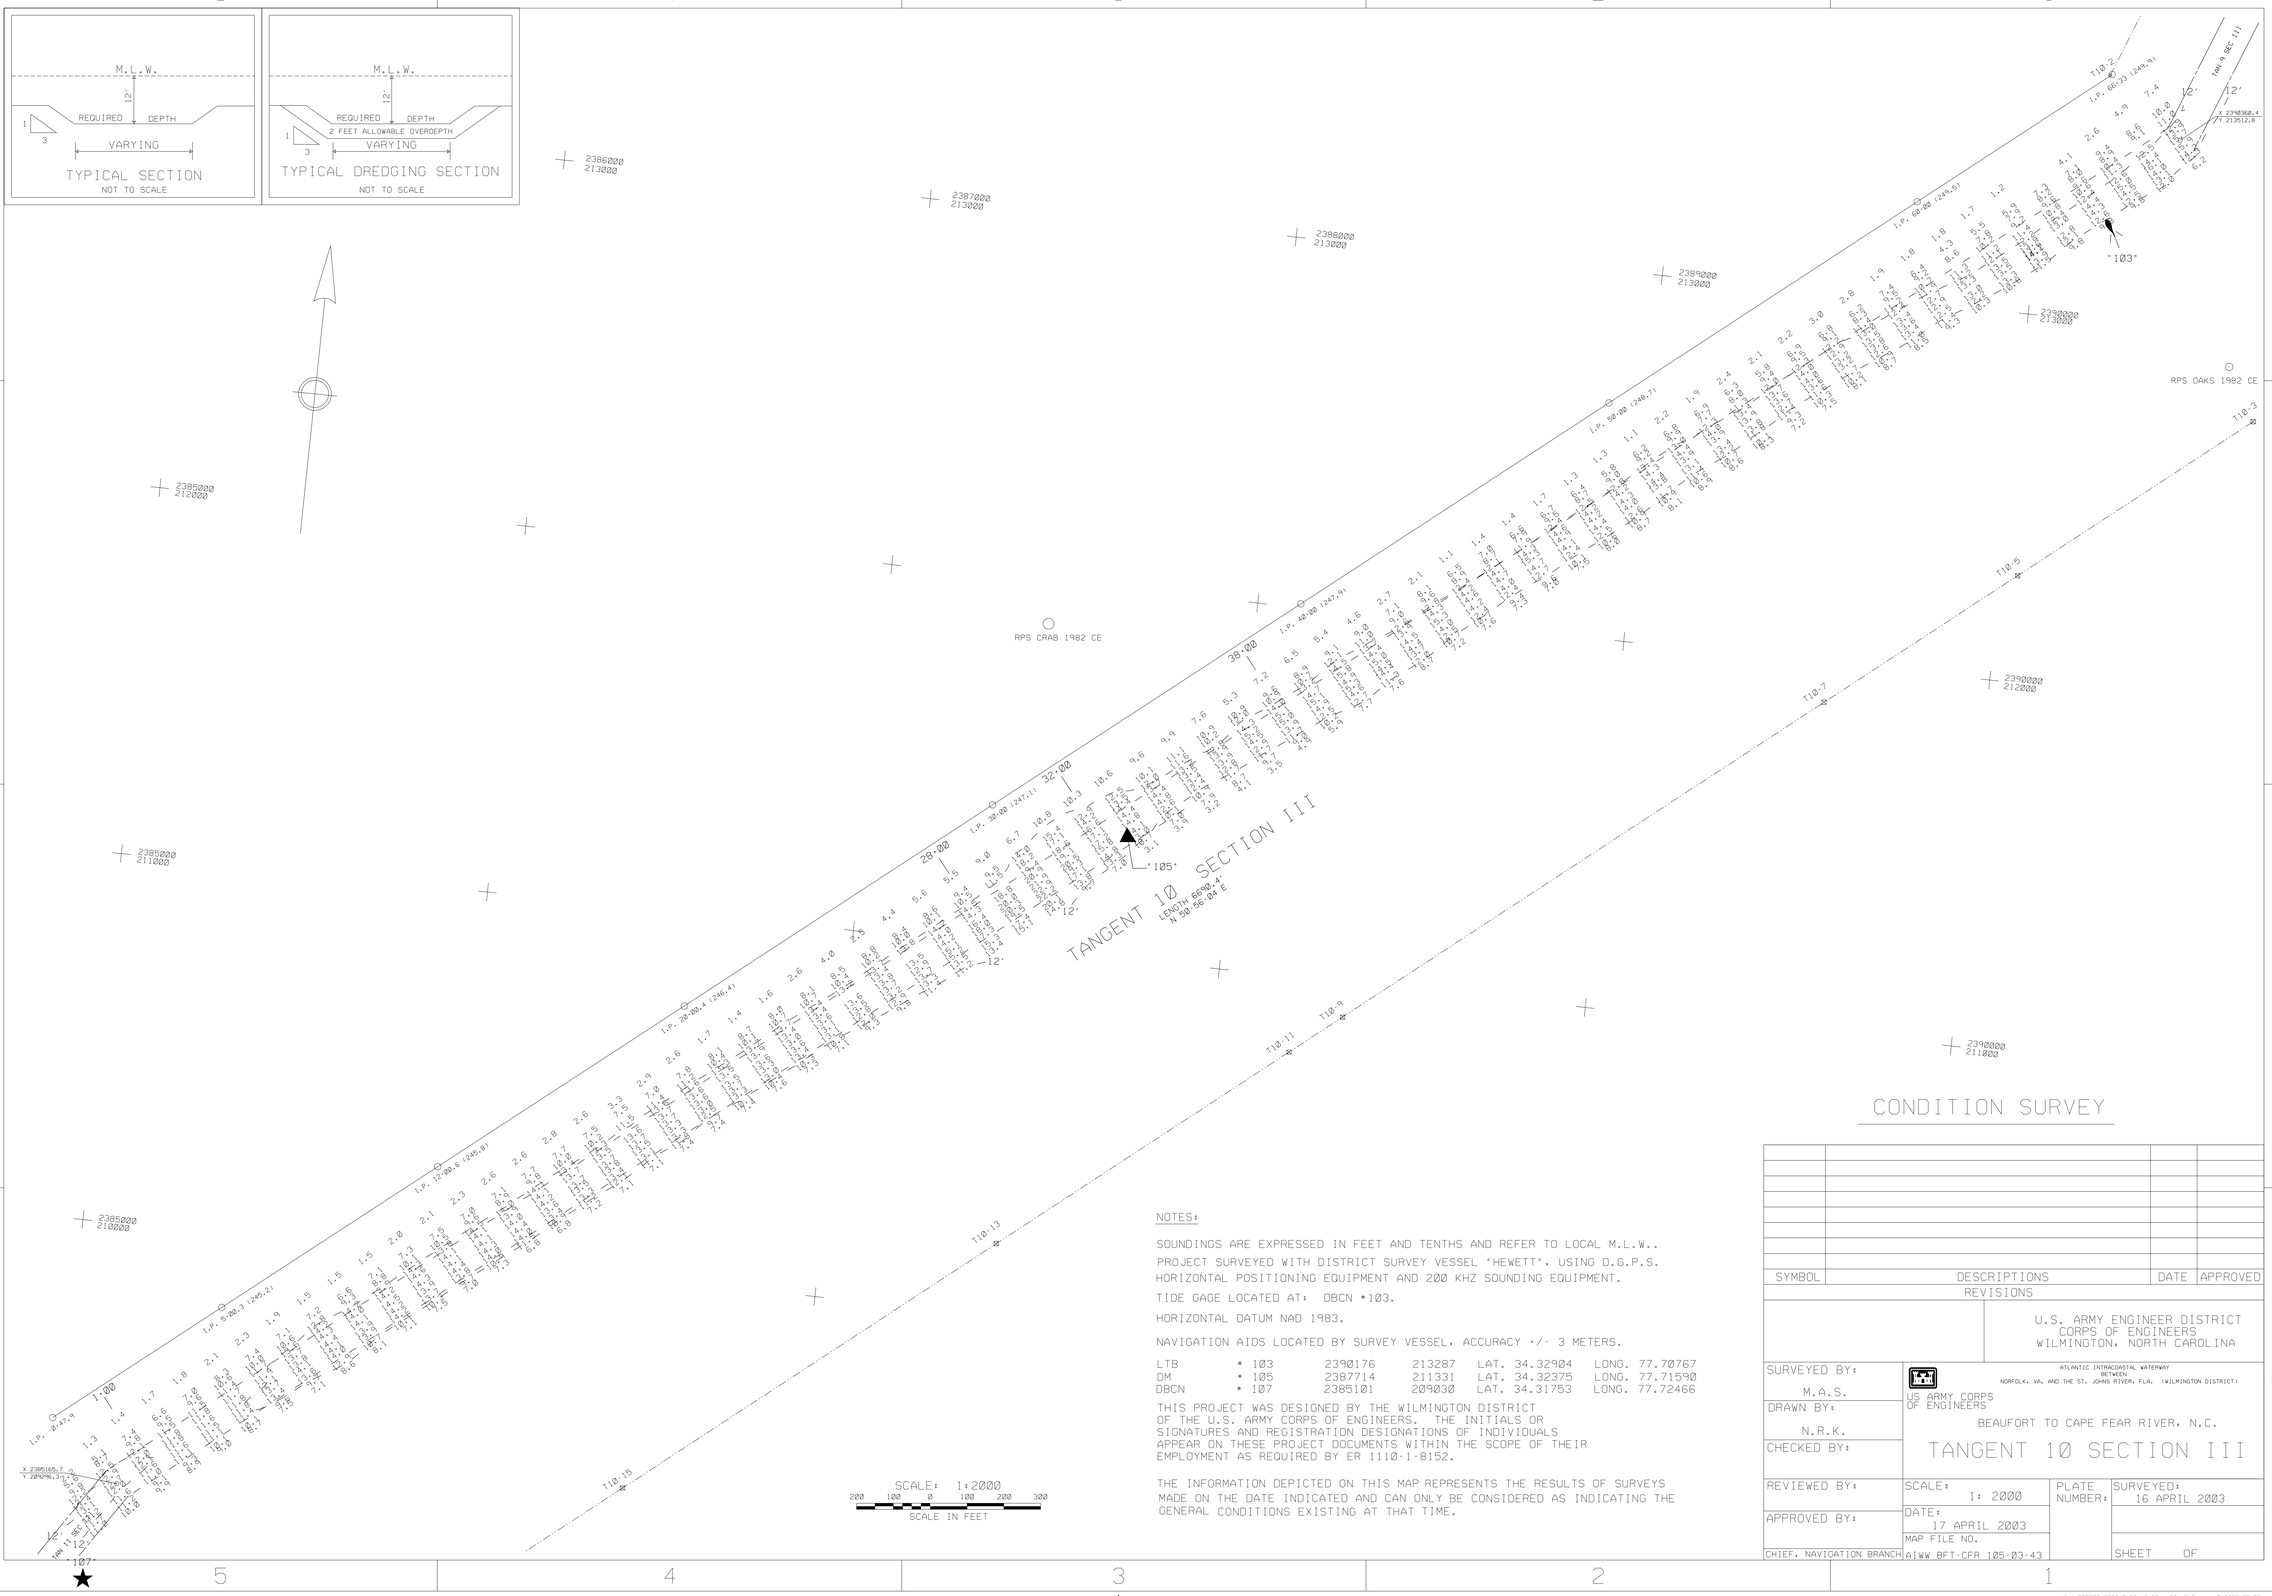

NOTES:

SOUNDINGS ARE EXPRESSED IN FEET AND TENTHS AND REFER TO LOCAL M.L.W..

PROJECT SURVEYED WITH DISTRICT SURVEY VESSEL "HEWETT", USING D.G.P.S. HORIZONTAL POSITIONING EQUIPMENT AND 200 KHZ SOUNDING EQUIPMENT.

TIDE GAGE LOCATED AT: DBCN #103.

HORIZONTAL DATUM NAD 1983.

NAVIGATION AIDS LOCATED BY SURVEY VESSEL, ACCURACY +/- 3 METERS.

LTB	#103	2390176	213287	LAT. 34.32904	LONG. 77.70767
DM	#105	2387714	211331	LAT. 34.32375	LONG. 77.71590
DBCN	#107	2385101	209030	LAT. 34.31753	LONG. 77.72466

THIS PROJECT WAS DESIGNED BY THE WILMINGTON DISTRICT OF THE U.S. ARMY CORPS OF ENGINEERS. THE INITIALS OR SIGNATURES AND REGISTRATION DESIGNATIONS OF INDIVIDUALS APPEAR ON THESE PROJECT DOCUMENTS WITHIN THE SCOPE OF THEIR EMPLOYMENT AS REQUIRED BY ER 1110-1-8152.

THE INFORMATION DEPICTED ON THIS MAP REPRESENTS THE RESULTS OF SURVEYS MADE ON THE DATE INDICATED AND CAN ONLY BE CONSIDERED AS INDICATING THE GENERAL CONDITIONS EXISTING AT THAT TIME.

CONDITION SURVEY

SYMBOL	DESCRIPTIONS	DATE	APPROVED
	REVISIONS		

U.S. ARMY ENGINEER DISTRICT
CORPS OF ENGINEERS
WILMINGTON, NORTH CAROLINA

US ARMY CORPS OF ENGINEERS

ATLANTIC INTRACOASTAL WATERWAY
BETWEEN
NORFOLK, VA. AND THE ST. JOHNS RIVER, FLA. (WILMINGTON DISTRICT)

BEAUFORT TO CAPE FEAR RIVER, N.C.

TANGENT 10 SECTION III

SURVEYED BY: M.A.S.	SCALE: 1: 2000	PLATE NUMBER:	SURVEYED: 16 APRIL 2003
DRAWN BY: N.R.K.	DATE: 17 APRIL 2003		
CHECKED BY:	MAP FILE NO. AIWW BFT-CFR 105-03-43		SHEET OF
REVIEWED BY:			
APPROVED BY:			
CHIEF, NAVIGATION BRANCH			

A:\ww/BFTCFR/2003/T10A16.CO/.XST/.DAT T10CS106.DGN

G:/WEBSITE/t10s3cs106.dgn 04/21/2003 11:41:16 AM