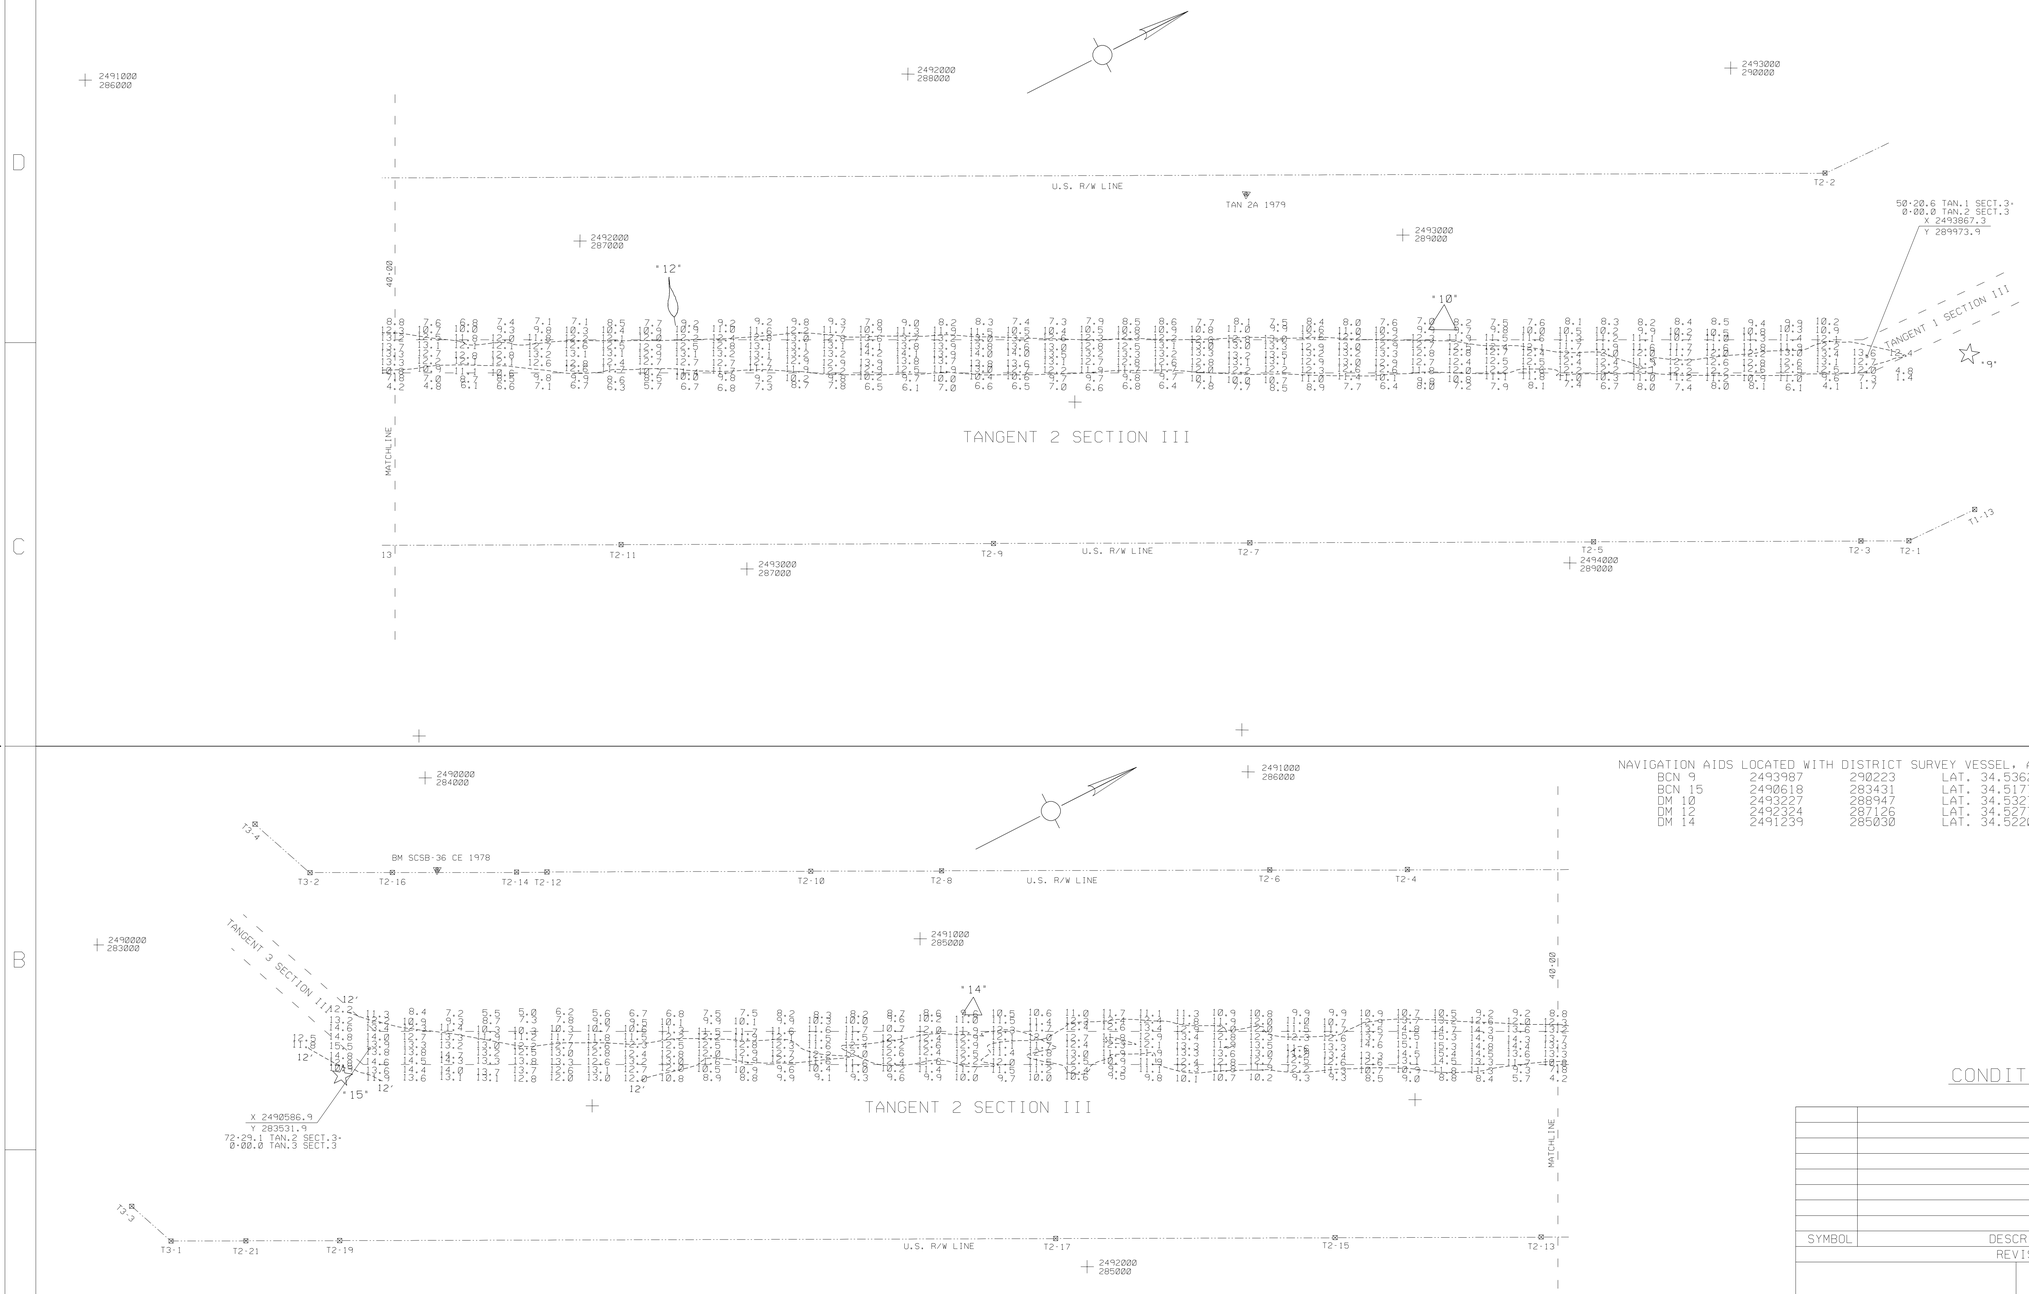

NAVIGATION AIDS LOCATED WITH DISTRICT SURVEY VESSEL. ACCURACY PLUS / MINUS 3 METERS.

BCN 9	2493987	290223	LAT. 34.53621	LONG. 77.35968
BCN 15	2490618	283431	LAT. 34.51770	LONG. 77.37123
DM 10	2493227	288947	LAT. 34.53274	LONG. 77.36227
DM 12	2492324	287126	LAT. 34.52778	LONG. 77.36537
DM 14	2491239	285030	LAT. 34.52207	LONG. 77.36908

CONDITION SURVEY

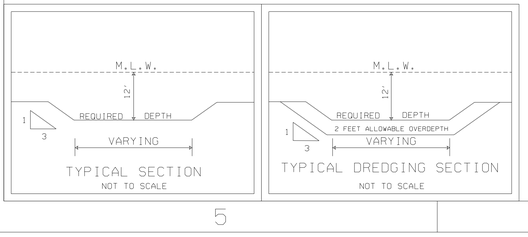

SCALE: 1:2000

200 100 0 100 200 300

SCALE IN FEET

NOTES:

SOUNDINGS ARE EXPRESSED IN FEET AND TENTHS AND REFER TO LOCAL M.L.W..

PROJECT SURVEYED WITH DISTRICT SURVEY VESSEL "HEWETT", USING DGPS HORIZONTAL POSITIONING EQUIPMENT AND 200 KHZ SOUNDING EQUIPMENT.

TIDE GAGE LOCATED AT: BCN #9

HORIZONTAL DATUM NAD 1983

THIS PROJECT WAS DESIGNED BY THE WILMINGTON DISTRICT OF THE U.S. ARMY CORPS OF ENGINEERS. THE INITIALS OR SIGNATURES AND REGISTRATION DESIGNATIONS OF INDIVIDUALS APPEAR ON THESE PROJECT DOCUMENTS WITHIN THE SCOPE OF THEIR EMPLOYMENT AS REQUIRED BY ER 1110-1-8152

THE INFORMATION DEPICTED ON THIS MAP REPRESENTS THE RESULT OF SURVEYS MADE ON THE DATE INDICATED AND CAN ONLY BE CONSIDERED AS INDICATING THE GENERAL CONDITIONS EXISTING AT THAT TIME.

SYMBOL	DESCRIPTIONS	DATE	APPROVED
	REVISIONS		

U.S. ARMY ENGINEER DISTRICT
CORPS OF ENGINEERS
WILMINGTON, NORTH CAROLINA

ATLANTIC INTRACOASTAL WATERWAY
BETWEEN
NORFOLK, VA. AND THE ST. JOHNS RIVER, FLA. (WILMINGTON DISTRICT)

US ARMY CORPS OF ENGINEERS

BEAUFORT TO CAPE FEAR RIVER, N.C.

TANGENT 2 SECTION III

SURVEYED BY: M.A.S.	SCALE: 1: 2000	PLATE NUMBER:	SURVEYED: 6 MARCH 2003
DRAWN BY: M.S.A.	DATE: 7 MARCH 2003		
CHECKED BY:			
REVIEWED BY:			
APPROVED BY:			SHEET OF
CHIEF, NAVIGATION BRANCH	AIWW BFT-CFR 105-03-28		

T2S30306.DGN / .CO / .XST / .DAT

G:/WEBSITE/t2s30306.dgn 03/12/2003 01:37:25 PM