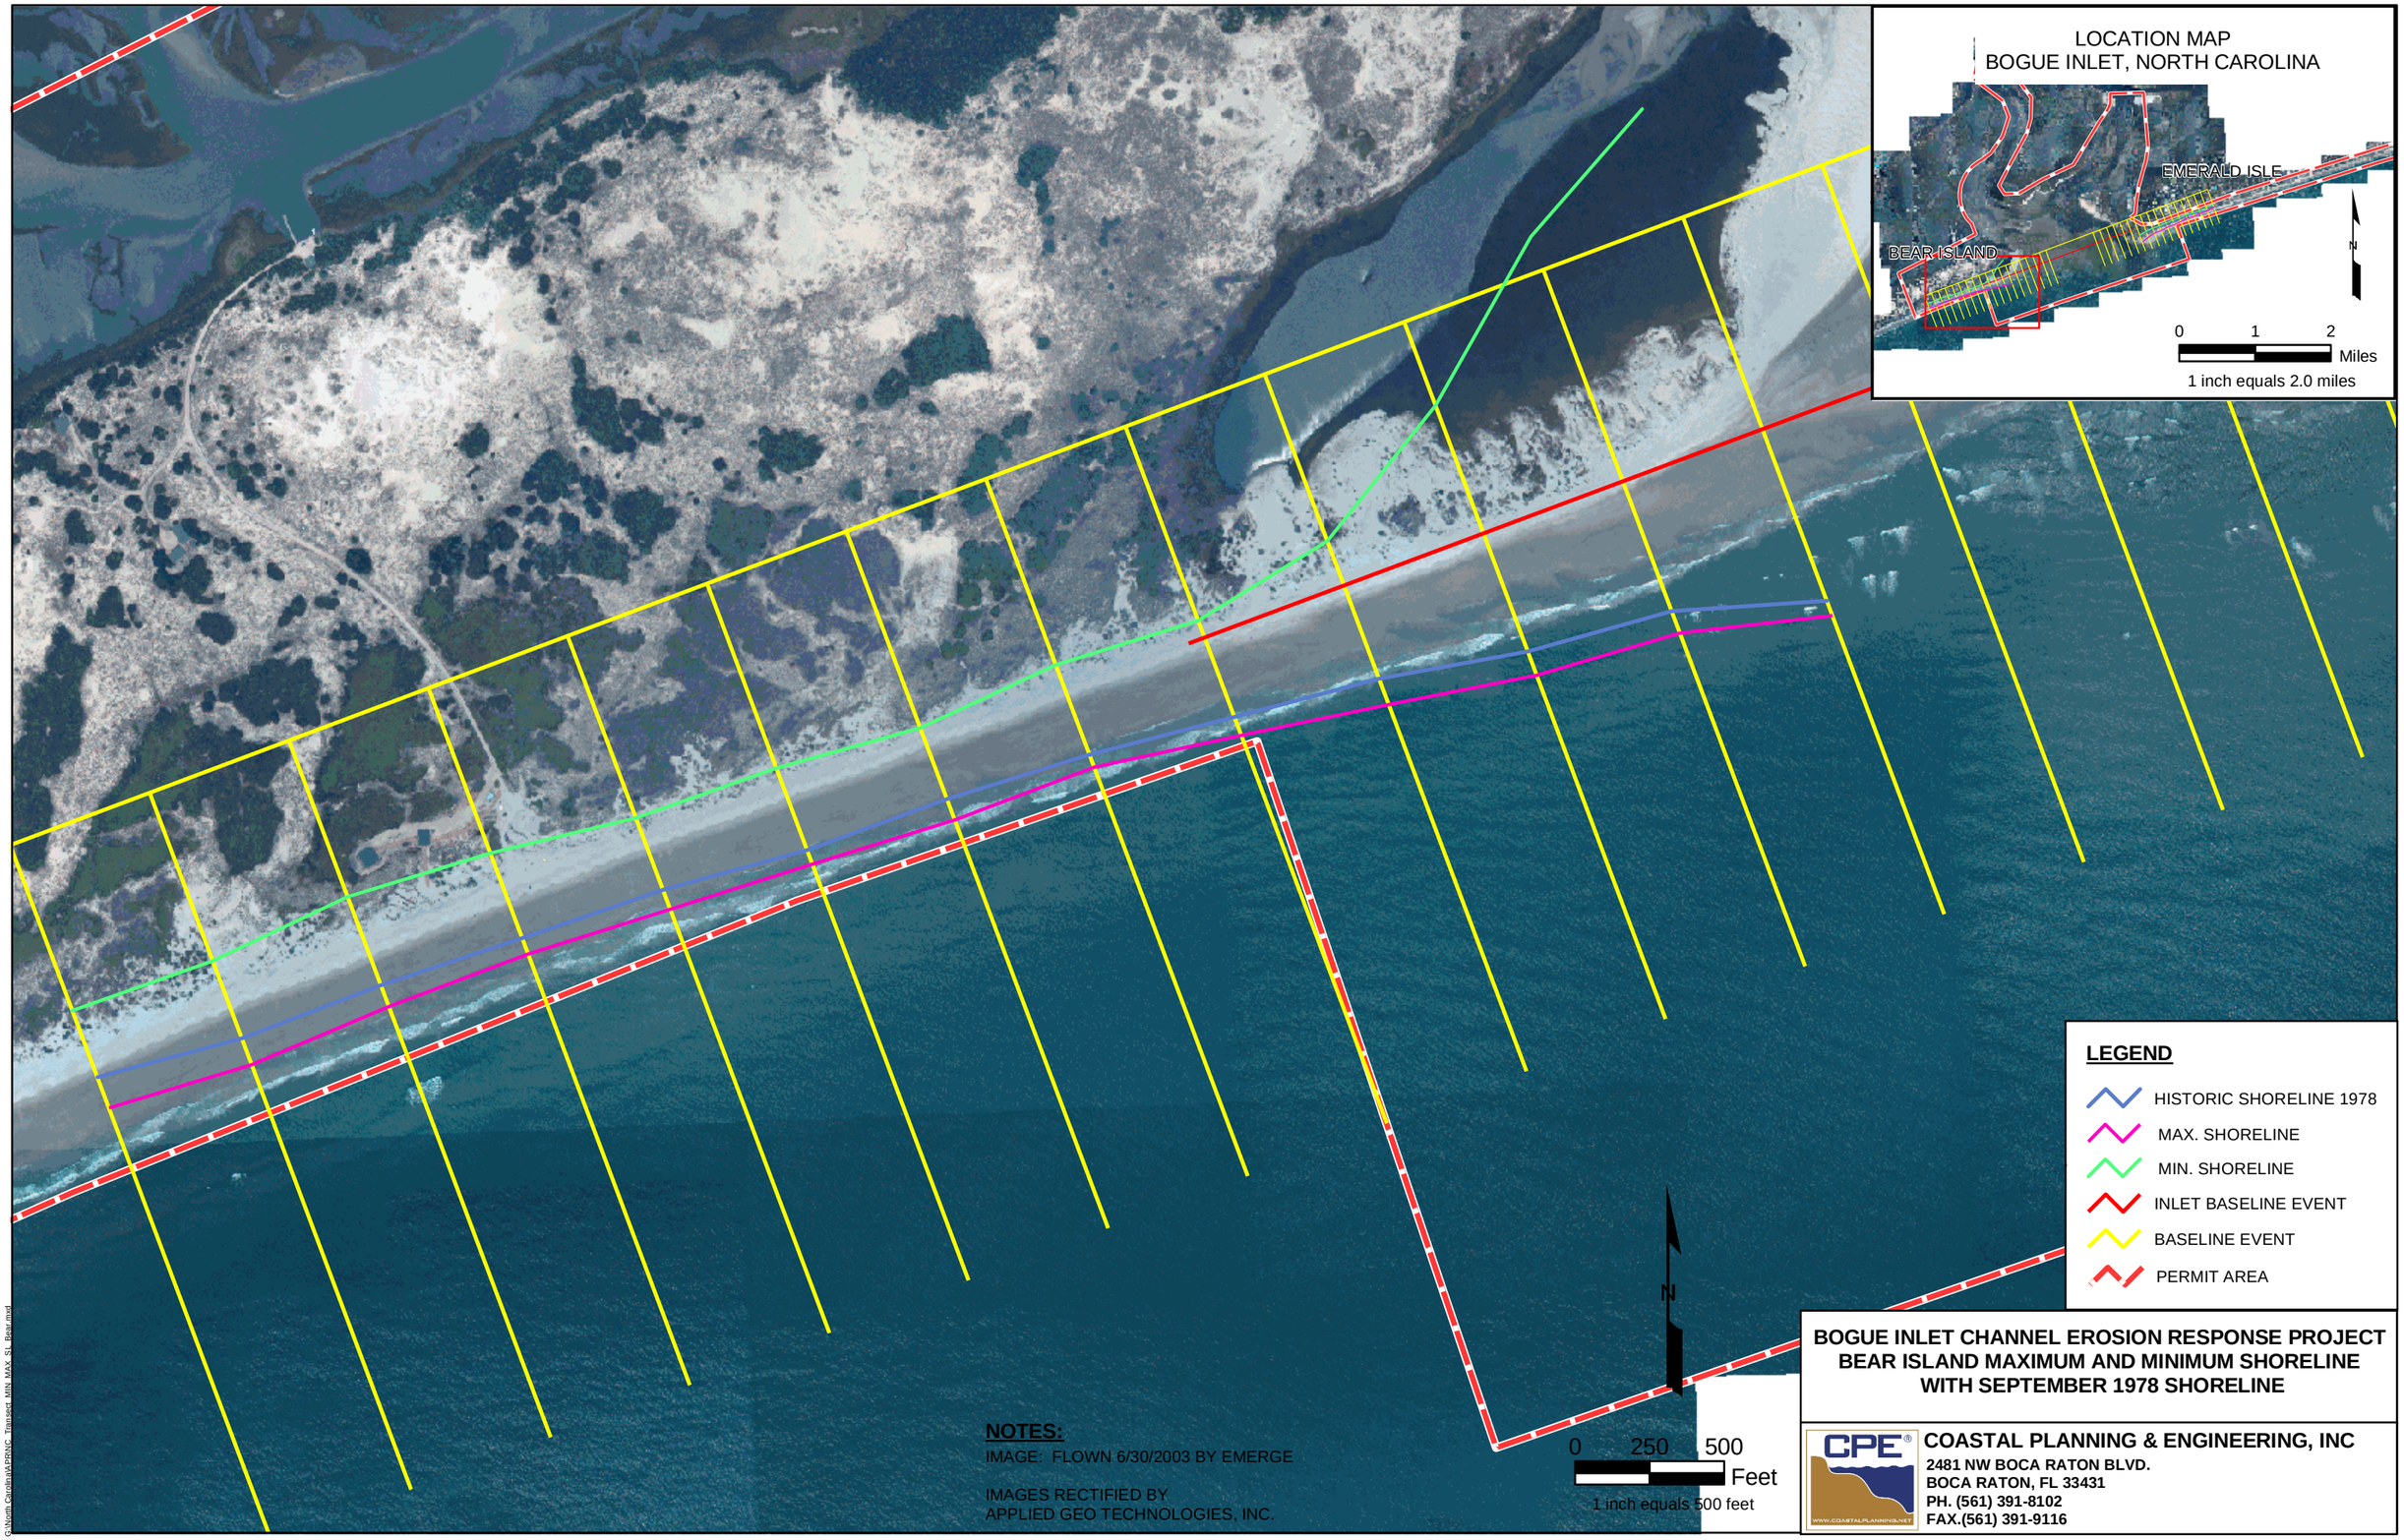

BOGUE INLET CHANNEL EROSION RESPONSE PROJECT
BEAR ISLAND MAXIMUM AND MINIMUM SHORELINE
WITH SEPTEMBER 1978 SHORELINE

COASTAL PLANNING & ENGINEERING, INC
2481 NW BOCA RATON BLVD.
BOCA RATON, FL 33431
PH. (561) 391-8102
FAX.(561) 391-9116