US Army Corps of Engineers
Wilmington District
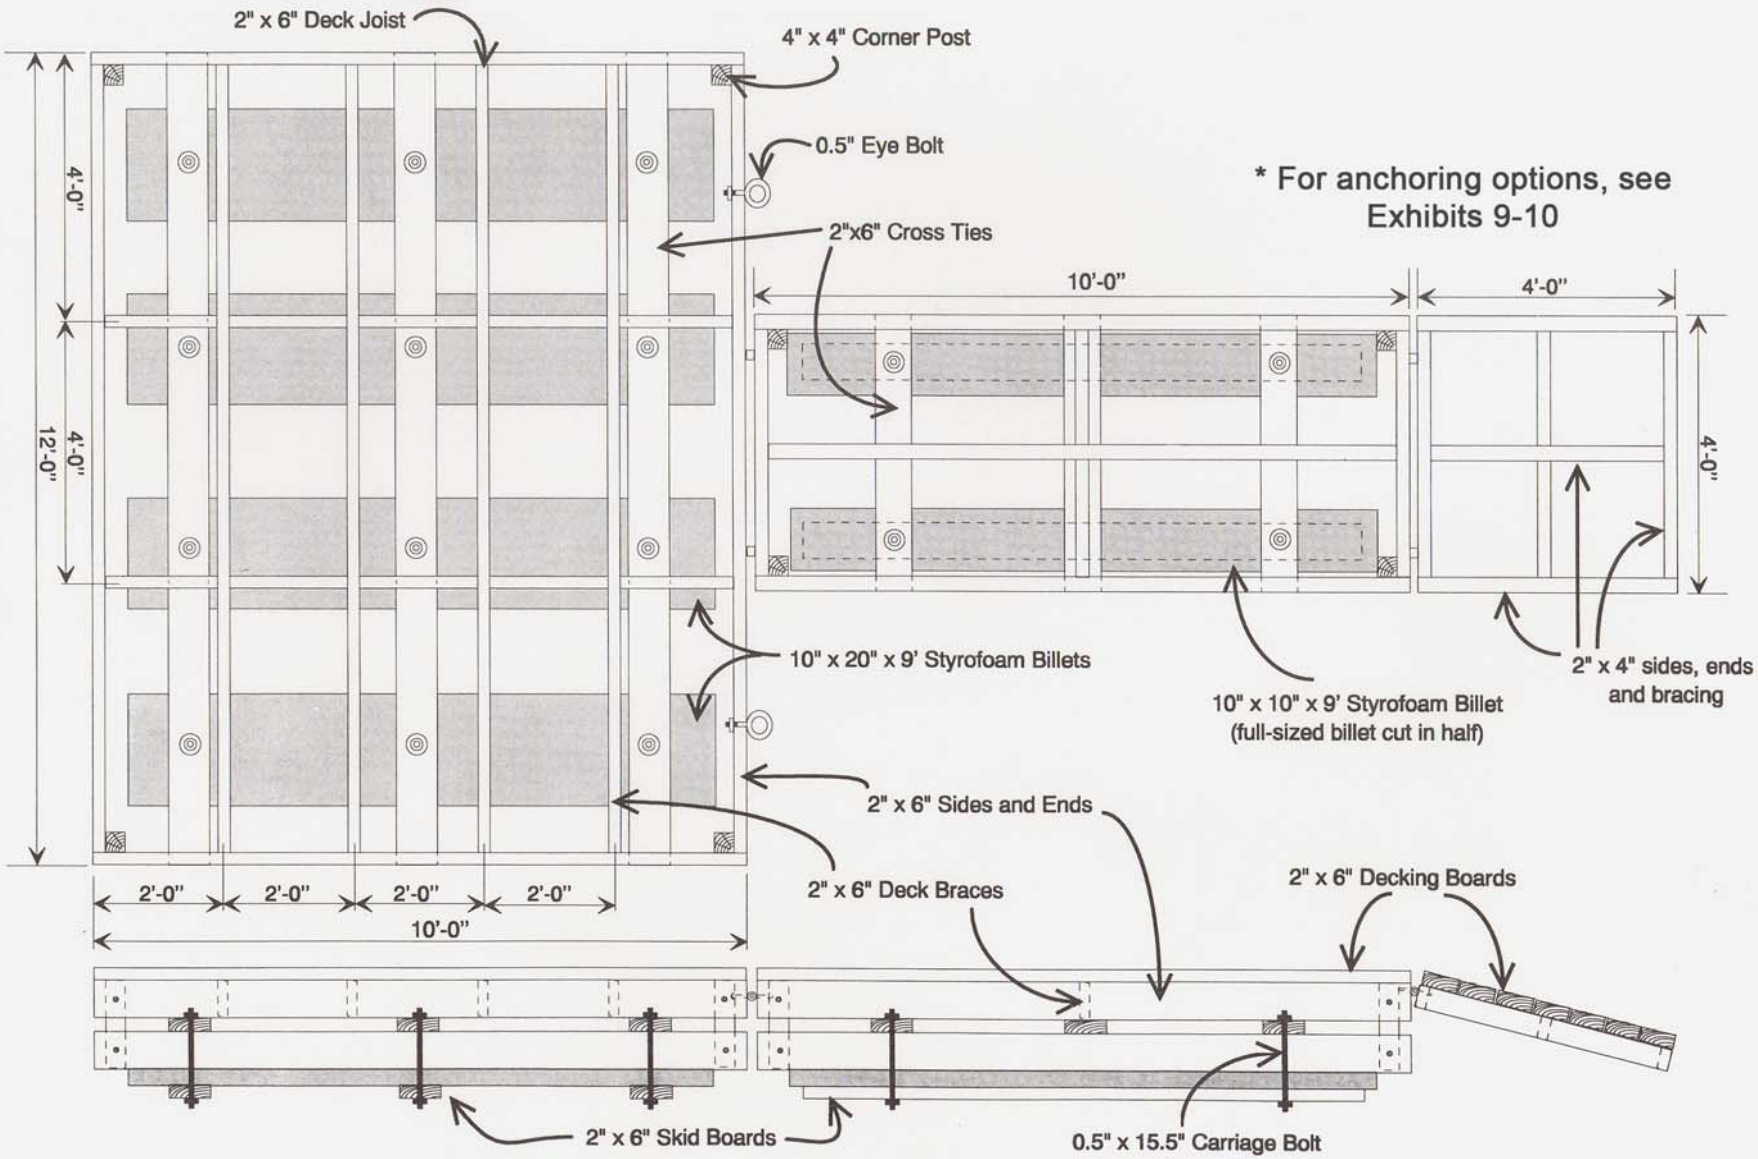
EXHIBIT 8: Approved Drawing of Private Floating Dock
W. KERR SCOTT DAM AND RESERVOIR