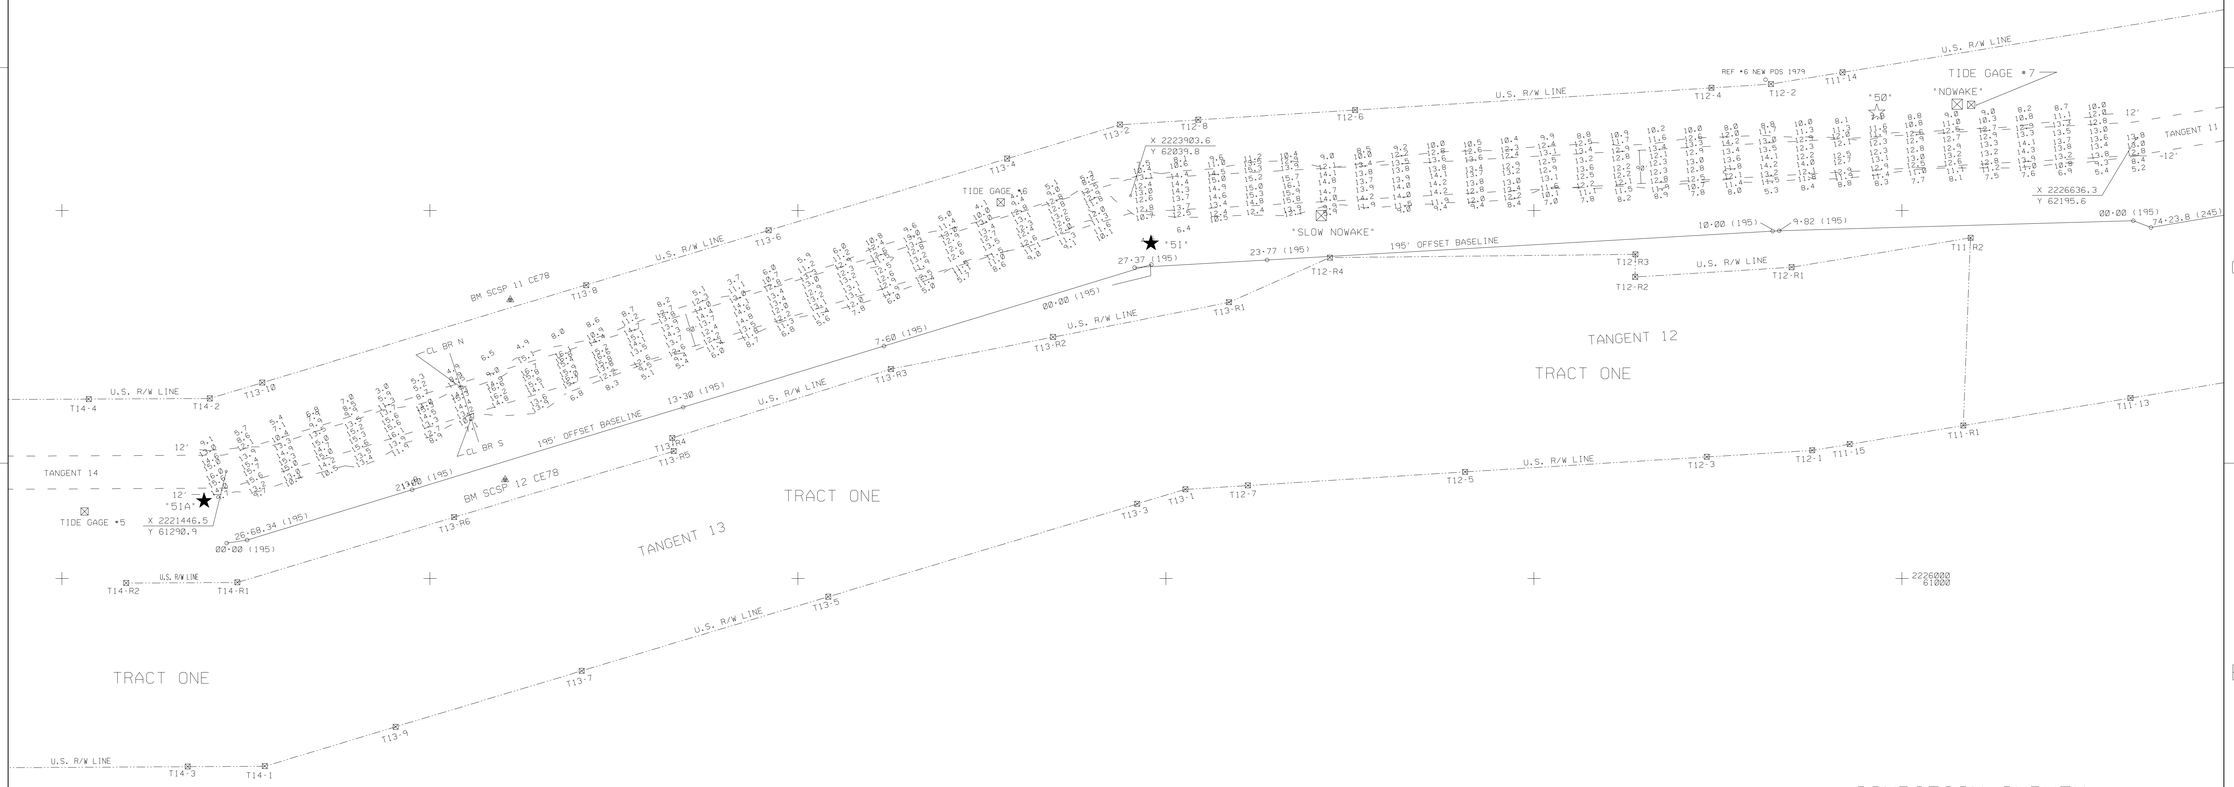

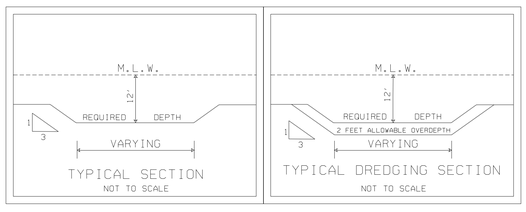

NOTES:

SOUNDINGS ARE EXPRESSED IN FEET AND TENTHS AND REFER TO LOCAL M.L.W..
PROJECT SURVEYED WITH DISTRICT SURVEY VESSEL "HEWETT", USING D.G.P.S. HORIZONTAL POSITIONING EQUIPMENT AND 200 KHZ SOUNDING EQUIPMENT.

TIDE GAGE LOCATED AT: D.M. #50, SPEED OF SOUND 4990.

HORIZONTAL DATUM NAD 1983.

NAVIGATION AIDS LOCATED BY SURVEY VESSEL, ACCURACY +/- 3 METERS.

DBCN	#50	2225932	62267
DBCN	#51	2223960	61912
DBCN	#51A	2221387	61212
"SLOW NOWAKE"		2224422	61986
"NOWAKE"		2226150	62289

THIS PROJECT WAS DESIGNED BY THE WILMINGTON DISTRICT OF THE U.S. ARMY CORPS OF ENGINEERS. THE INITIALS OR SIGNATURES AND REGISTRATION DESIGNATIONS OF INDIVIDUALS APPEAR ON THESE PROJECT DOCUMENTS WITHIN THE SCOPE OF THEIR EMPLOYMENT AS REQUIRED BY ER 1110-1-8152.

THE INFORMATION DEPICTED ON THIS MAP REPRESENTS THE RESULT OF SURVEYS MADE ON THE DATE INDICATED AND CAN ONLY BE CONSIDERED AS INDICATING THE GENERAL CONDITIONS EXISTING AT THAT TIME.

CONDITION SURVEY

SYMBOL	DESCRIPTIONS	DATE	APPROVED
	REVISIONS		

U.S. ARMY ENGINEER DISTRICT
CORPS OF ENGINEERS
WILMINGTON, NORTH CAROLINA

ATLANTIC INTRACOASTAL WATERWAY
BETWEEN
NORFOLK, VA, AND THE ST.JOHNS RIVER, FLA. (WILMINGTON DISTRICT)
US ARMY CORPS OF ENGINEERS

CAPE FEAR RIVER - LITTLE RIVER, S.C.
TANGENT 12
TANGENT 13

SURVEYED BY: B.L.H.	SCALE: 1:2000	PLATE NUMBER:	SURVEYED: 23 JUNE 1999
DRAWN BY: J.D.E.	DATE: 24 JUNE 1999		
CHECKED BY:	MAP FILE NO.		
SUBMITTED BY:			
APPROVED BY:			
CHIEF NAVIGATION SEC.	AIWW CFR-LR 105-99-18		SHEET OF

/NAV/BANK/SURVEYES/AIWW/CFRLR/1999/T1213174.DGN/T12CS174.CO/.XST, T13CS174.CO/.XST

g:/aiww/cfrlr/1999/t1213174.dgn Aug. 01, 2001 09:50:07