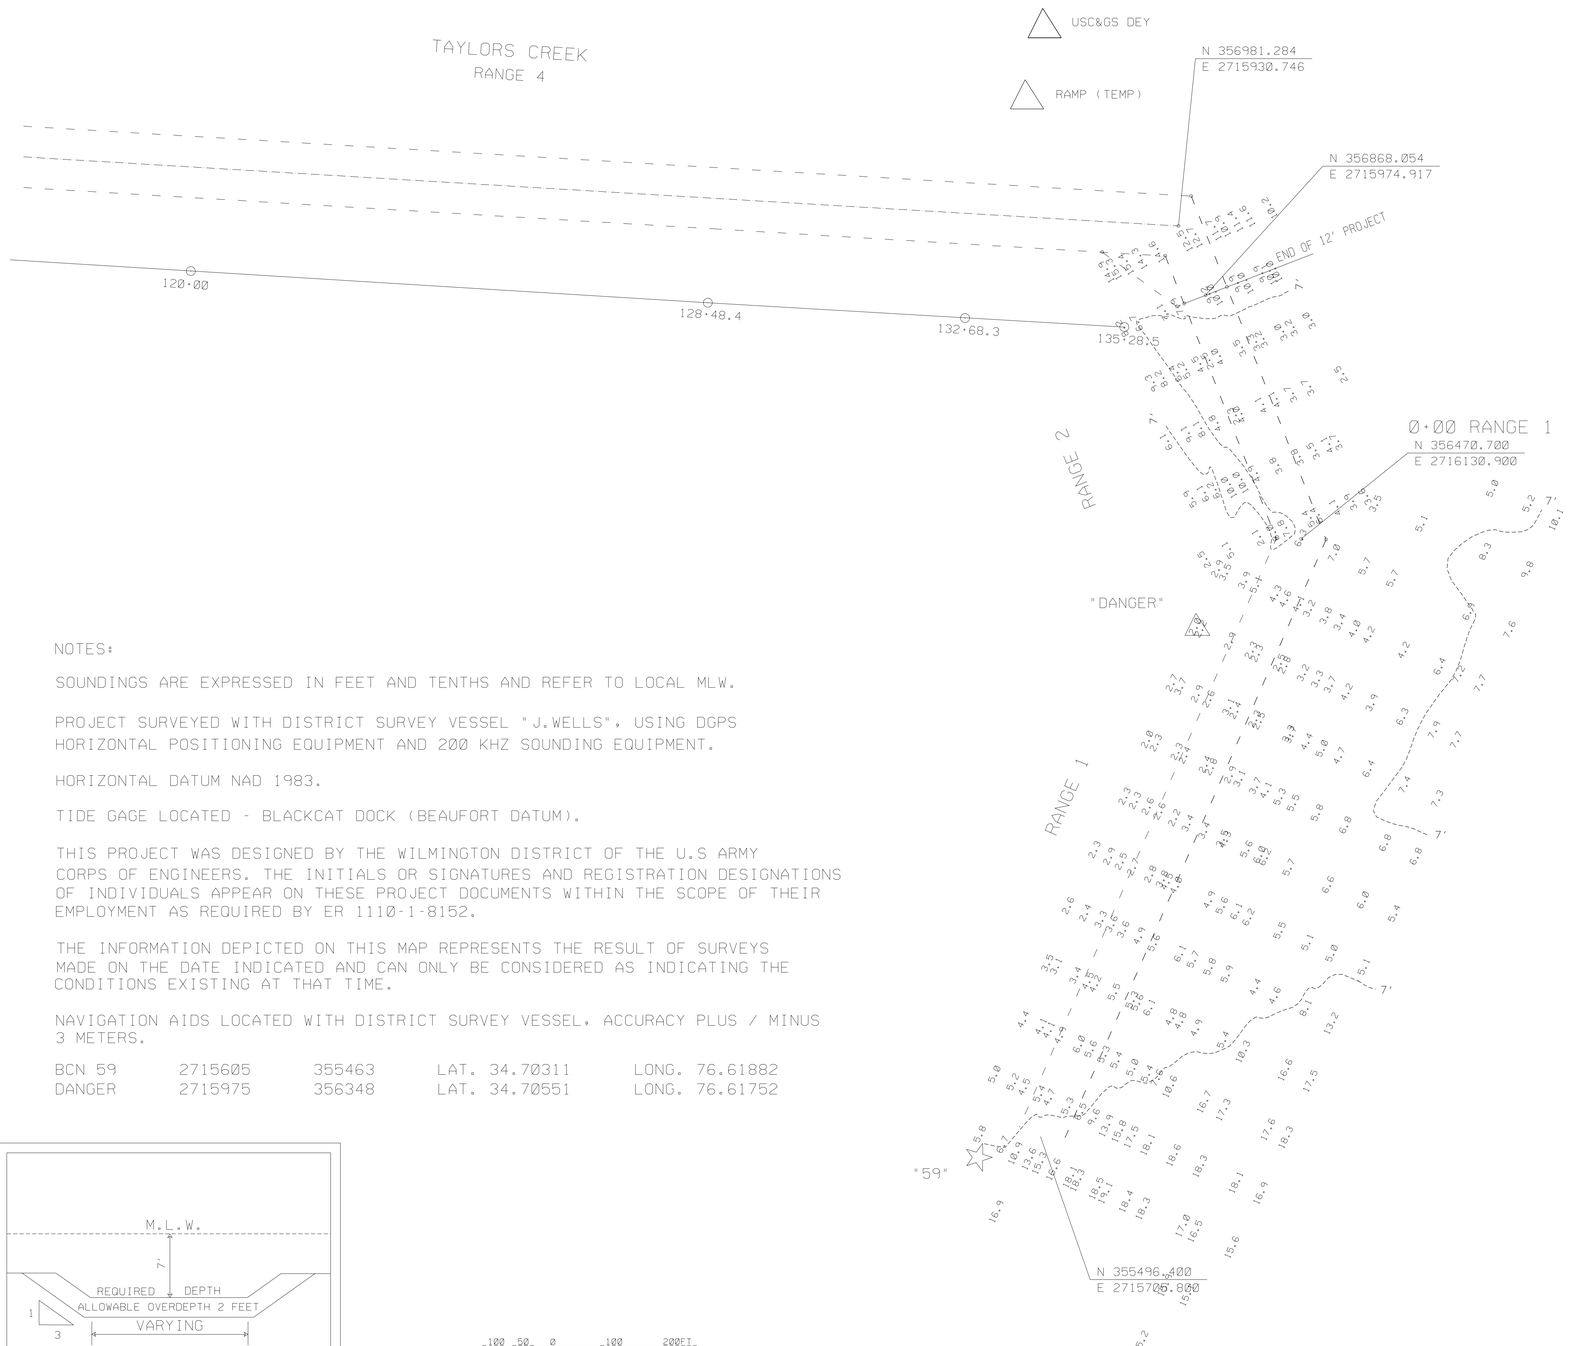

NOTES:

SOUNDINGS ARE EXPRESSED IN FEET AND TENTHS AND REFER TO LOCAL MLW.

PROJECT SURVEYED WITH DISTRICT SURVEY VESSEL "J.WELLS", USING DGPS HORIZONTAL POSITIONING EQUIPMENT AND 200 KHZ SOUNDING EQUIPMENT.

HORIZONTAL DATUM NAD 1983.

TIDE GAGE LOCATED - BLACKCAT DOCK (BEAUFORT DATUM).

THIS PROJECT WAS DESIGNED BY THE WILMINGTON DISTRICT OF THE U.S ARMY CORPS OF ENGINEERS. THE INITIALS OR SIGNATURES AND REGISTRATION DESIGNATIONS OF INDIVIDUALS APPEAR ON THESE PROJECT DOCUMENTS WITHIN THE SCOPE OF THEIR EMPLOYMENT AS REQUIRED BY ER 1110-1-8152.

THE INFORMATION DEPICTED ON THIS MAP REPRESENTS THE RESULT OF SURVEYS MADE ON THE DATE INDICATED AND CAN ONLY BE CONSIDERED AS INDICATING THE CONDITIONS EXISTING AT THAT TIME.

NAVIGATION AIDS LOCATED WITH DISTRICT SURVEY VESSEL, ACCURACY PLUS / MINUS 3 METERS.

BCN 59	2715605	355463	LAT. 34.70311	LONG. 76.61882
DANGER	2715975	356348	LAT. 34.70551	LONG. 76.61752

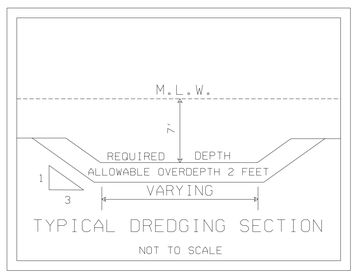

TYPICAL DREDGING SECTION

NOT TO SCALE

-100 -50 0 100 200FT

SCALE: 1"=100'

SYMBOL	DESCRIPTIONS	DATE	APPROVED
	REVISIONS		

U.S. ARMY ENGINEER DISTRICT
CORPS OF ENGINEERS
WILMINGTON, NORTH CAROLINA

US ARMY CORPS OF ENGINEERS

BEAUFORT HARBOR, NORTH CAROLINA

TAYLORS CREEK
7 FOOT PROJECT

SURVEYED BY: CRP	SCALE: 1" = 100'	PLATE NUMBER:	SURVEYED: 8 MAY 2002
DRAWN BY EVH	DATE: 29 MAY 2002		
CHECKED BY	MAP FILE NO. BFH 105-02-3		SHEET OF
REVIEWED BY			
APPROVED BY CHIEF, NAVIGATION BRANCH			

G:/WEBSITE/7ft0508.dgn 05/30/2002 11:08:16 AM