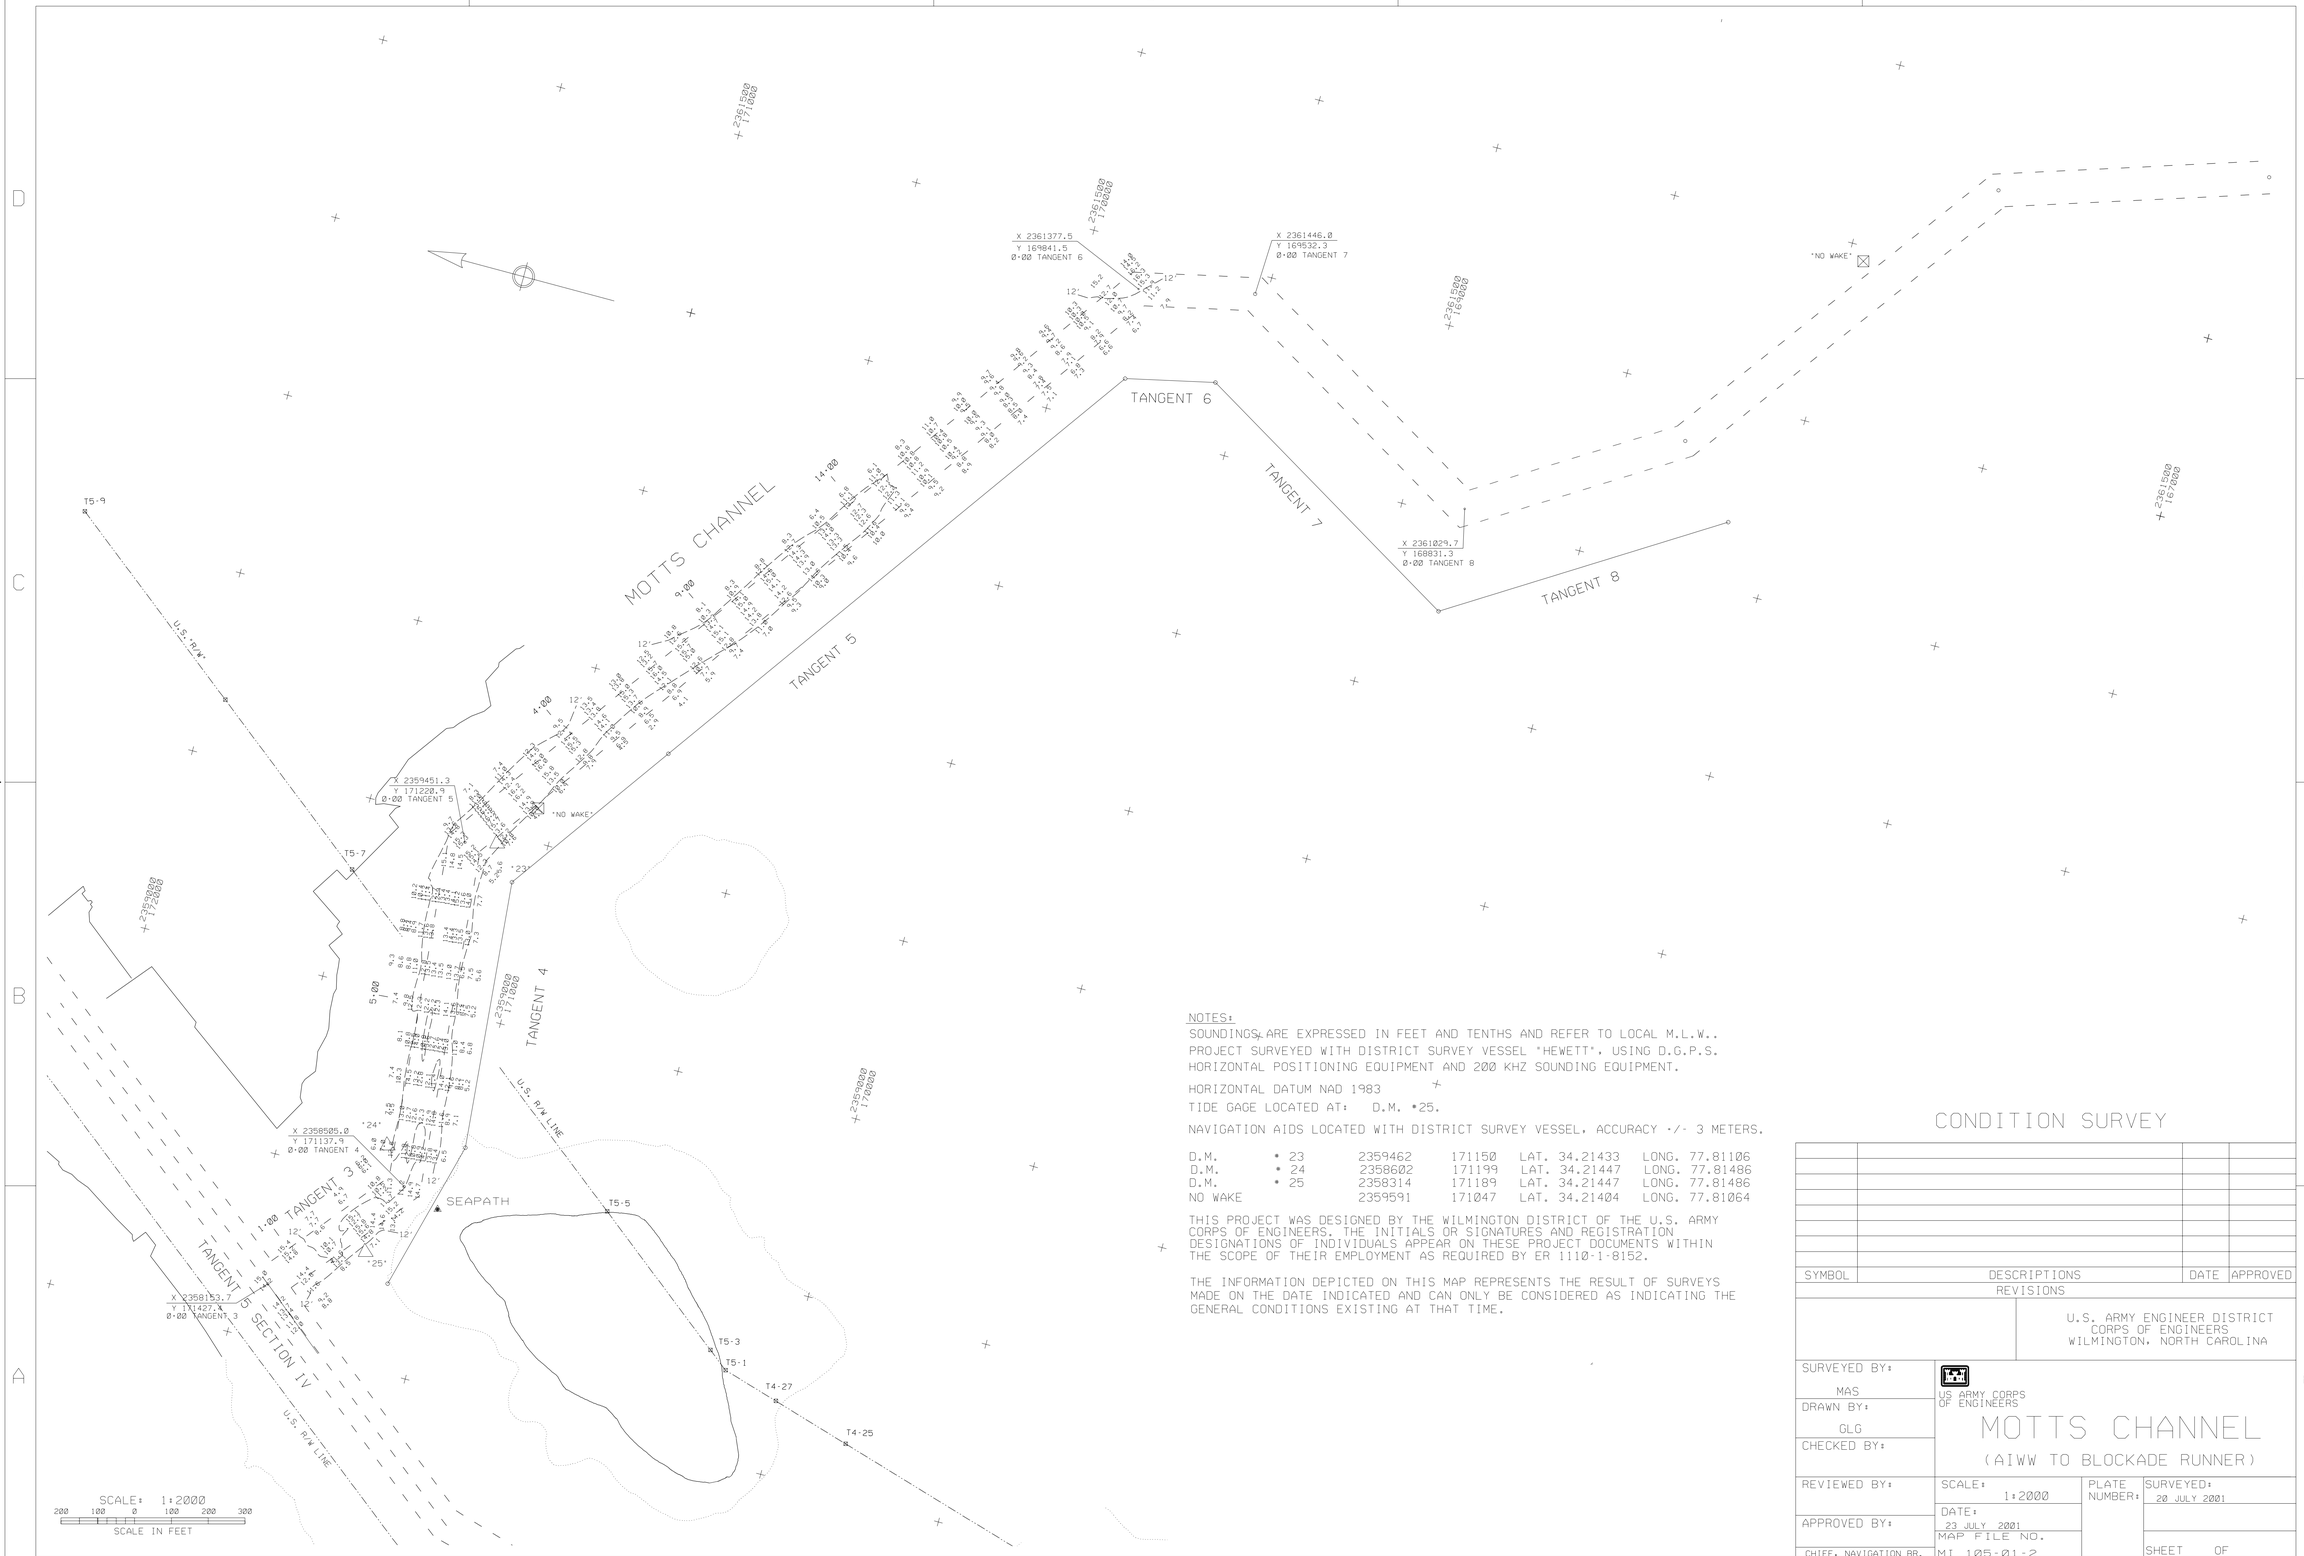

NOTES:

SOUNDINGS ARE EXPRESSED IN FEET AND TENTHS AND REFER TO LOCAL M.L.W..
PROJECT SURVEYED WITH DISTRICT SURVEY VESSEL "HEWETT", USING D.G.P.S.
HORIZONTAL POSITIONING EQUIPMENT AND 200 KHZ SOUNDING EQUIPMENT.

HORIZONTAL DATUM NAD 1983

TIDE GAGE LOCATED AT: D.M. #25.

NAVIGATION AIDS LOCATED WITH DISTRICT SURVEY VESSEL. ACCURACY +/- 3 METERS.

D.M.	# 23	2359462	171150	LAT. 34.21433	LONG. 77.81106
D.M.	# 24	2358602	171199	LAT. 34.21447	LONG. 77.81486
D.M.	# 25	2358314	171189	LAT. 34.21447	LONG. 77.81486
NO WAKE		2359591	171047	LAT. 34.21404	LONG. 77.81064

THIS PROJECT WAS DESIGNED BY THE WILMINGTON DISTRICT OF THE U.S. ARMY CORPS OF ENGINEERS. THE INITIALS OR SIGNATURES AND REGISTRATION DESIGNATIONS OF INDIVIDUALS APPEAR ON THESE PROJECT DOCUMENTS WITHIN THE SCOPE OF THEIR EMPLOYMENT AS REQUIRED BY ER 1110-1-8152.

THE INFORMATION DEPICTED ON THIS MAP REPRESENTS THE RESULT OF SURVEYS MADE ON THE DATE INDICATED AND CAN ONLY BE CONSIDERED AS INDICATING THE GENERAL CONDITIONS EXISTING AT THAT TIME.

CONDITION SURVEY

SYMBOL	DESCRIPTIONS	DATE	APPROVED
	REVISIONS		

U.S. ARMY ENGINEER DISTRICT
CORPS OF ENGINEERS
WILMINGTON, NORTH CAROLINA

US ARMY CORPS OF ENGINEERS

MOTTS CHANNEL

(AIWW TO BLOCKADE RUNNER)

SURVEYED BY: MAS			
DRAWN BY: GLG			
CHECKED BY:			
REVIEWED BY:	SCALE: 1:2000	PLATE NUMBER:	SURVEYED: 20 JULY 2001
APPROVED BY:	DATE: 23 JULY 2001		
CHIEF, NAVIGATION BR.	MAP FILE NO. MI 105-01-2		SHEET OF

INLETS/MB/2001/MOT201.CO/.DGN/MOT201T3.XST/MOT201T4.XST/ MOT201T5.XST

c:/temp/mot201.dgn Aug. 20, 2001 07:59:04