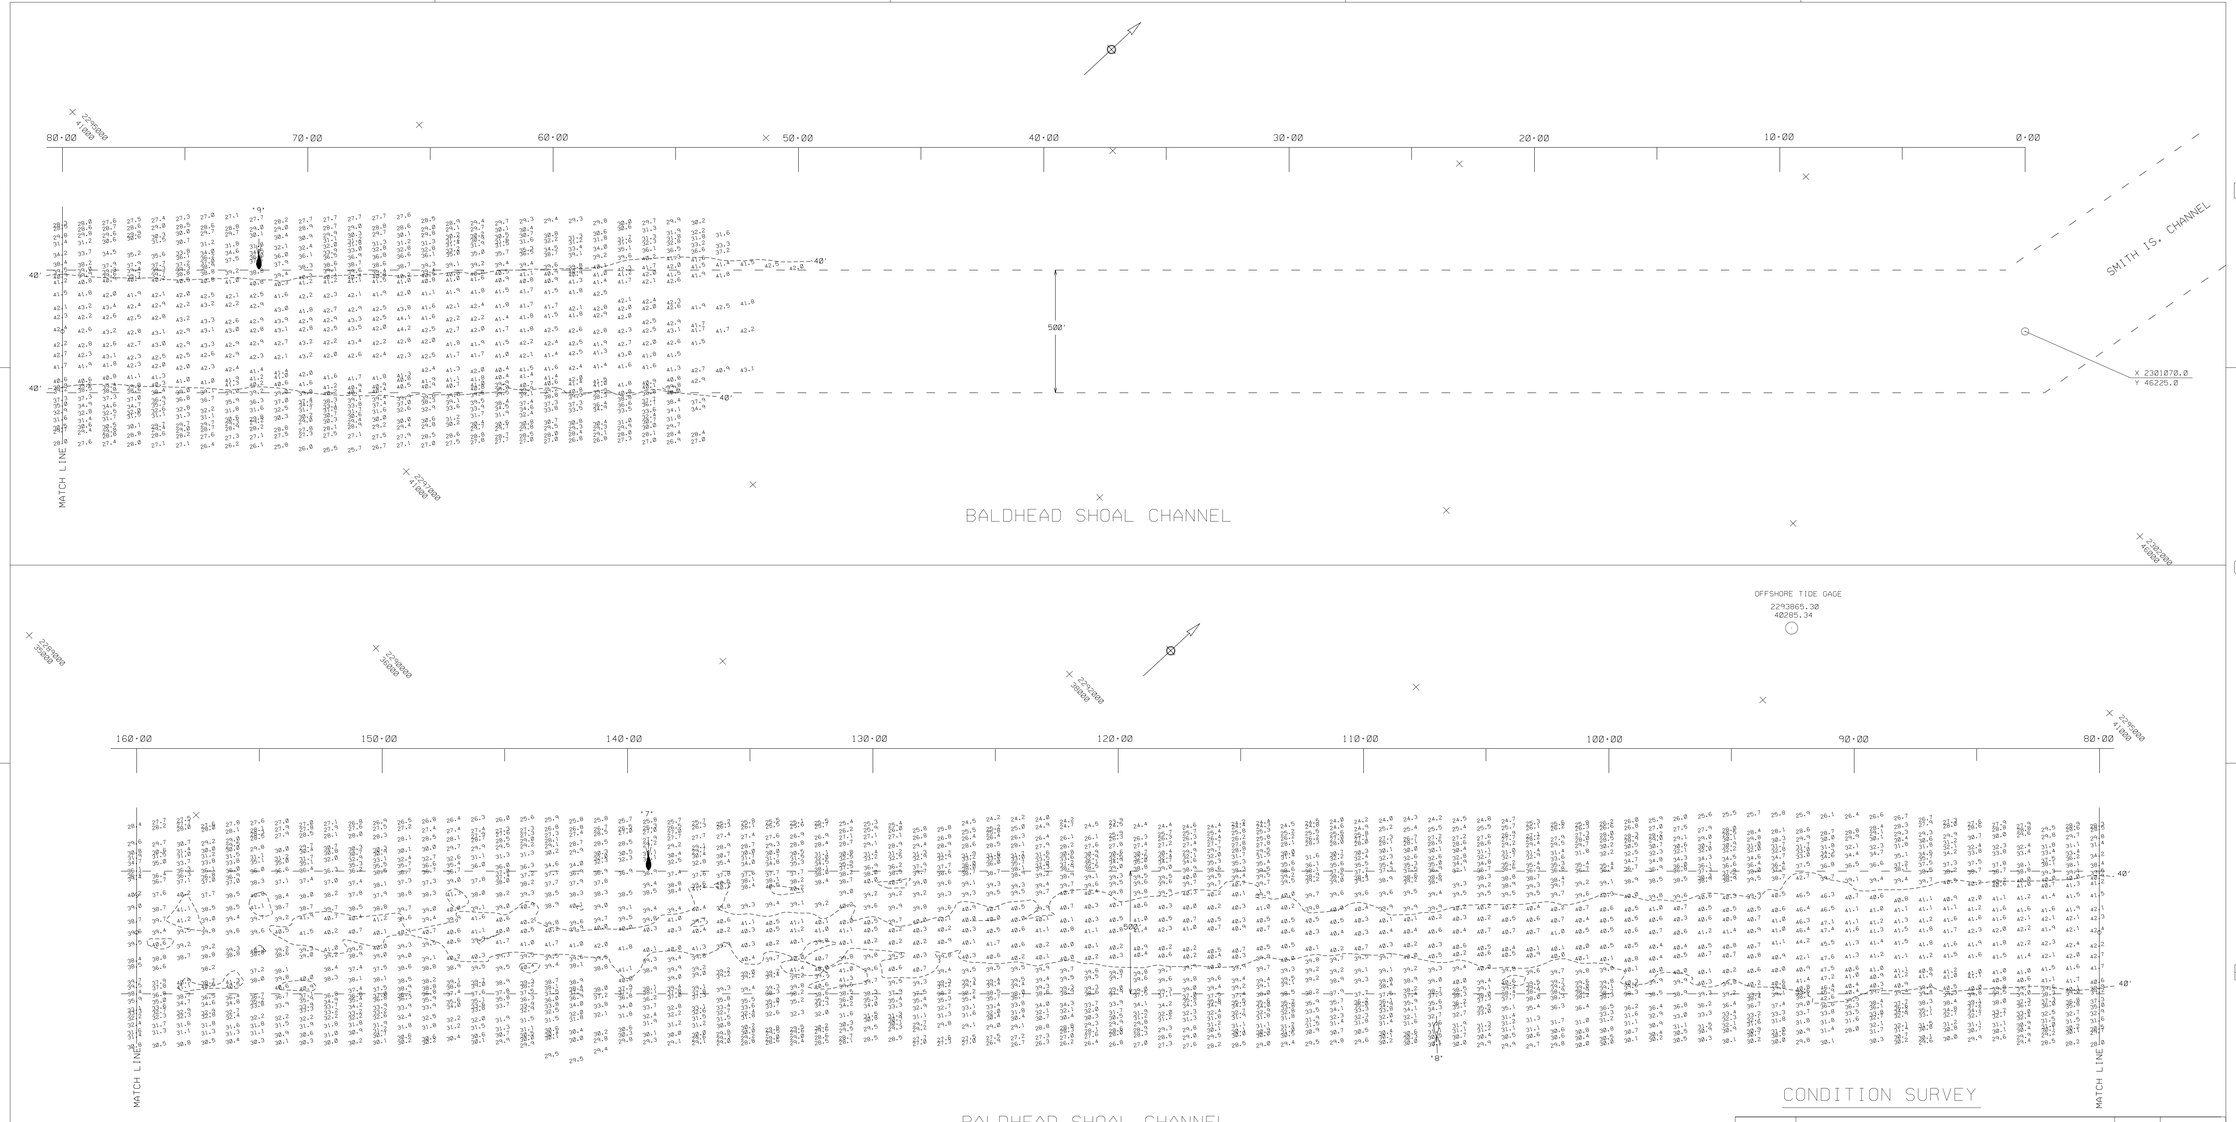

BALDHEAD SHOAL CHANNEL

CONDITION SURVEY

NOTES:

SOUNDINGS ARE EXPRESSED IN FEET ANDTENTHS AND REFER TO MEAN LOWER LOW WATER (M.L.L.W.)

PROJECT SURVEYED WITH DISTRICT SURVEY VESSEL 'GILLETTE', USING RTK GPS FOR HORIZONTAL AND VERTICAL POSITIONING AND 28 KHZ SOUNDING EQUIPMENT.

HORIZONTAL DATUM NAD 1983

THIS PROJECT WAS DESIGNED BY THE WILMINGTON DISTRICT OF THE U.S. ARMY CORPS OF ENGINEERS. THE INITIALS OR SIGNATURES AND REGISTRATION DESIGNATIONS OF INDIVIDUALS APPEAR ON THESE PROJECT DOCUMENTS WITHIN THE SCOPE OF THEIR EMPLOYMENT AS REQUIRED BY ER 1110-1-8152.

THE INFORMATION DEPLICTED ON THIS MAP REPRESENTS THE RESULTS OF SURVEYS MADE ON THE DATE INDICATED AND CAN ONLY BE CONSIDERED AS INDICATING THE GENERAL CONDITIONS EXISTING AT THAT TIME.

NAVIGATION AIDS LOCATED BY SURVEY VESSEL. ACCURACY +/- 3 METERS.

AIDS	NO.	EASTING	NORTHING	LAT	LONG
LT. BUOY	• 7	2291432	36188	33.84556	78.04038
LT. BUOY	• 8	2294042	38144	33.85086	78.03172
LT. BUOY	• 9	2296000	41110	33.85895	78.02518

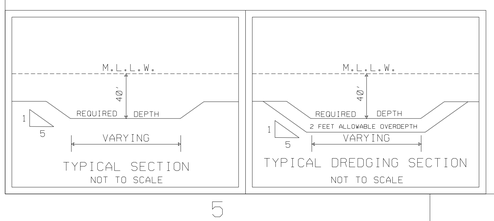

SCALE: 1:3000

500 400 300 200 100 0 500

SCALE IN FEET

SYMBOL	DESCRIPTIONS	DATE	APPROVED

REVISIONS

U.S. ARMY ENGINEER DISTRICT
CORPS OF ENGINEERS
WILMINGTON, NORTH CAROLINA

WILMINGTON HARBOR, N.C.

US ARMY CORPS OF ENGINEERS

BALDHEAD SHOAL CHANNEL

(STA. 55·00 - 160·00)

SURVEYED BY:	S.V.
DRAWN BY:	J.D.E.
CHECKED BY:	
REVIEWED BY:	
APPROVED BY:	
CHIEF, NAVIGATION BRANCH	

SCALE: 1: 3000	PLATE NUMBER:	SURVEYED: 6.7.8 AUGUST 2001
DATE: 14 AUGUST 2001		
MAP FILE NO. WH 105-01-93		SHEET OF

/WILHBR/2001/BHS220CST.CD/.KST/.DGN/.DTY

.../3009aaje/wilhbr/bhs220ca.dgn Aug. 15, 2001 09:58:51