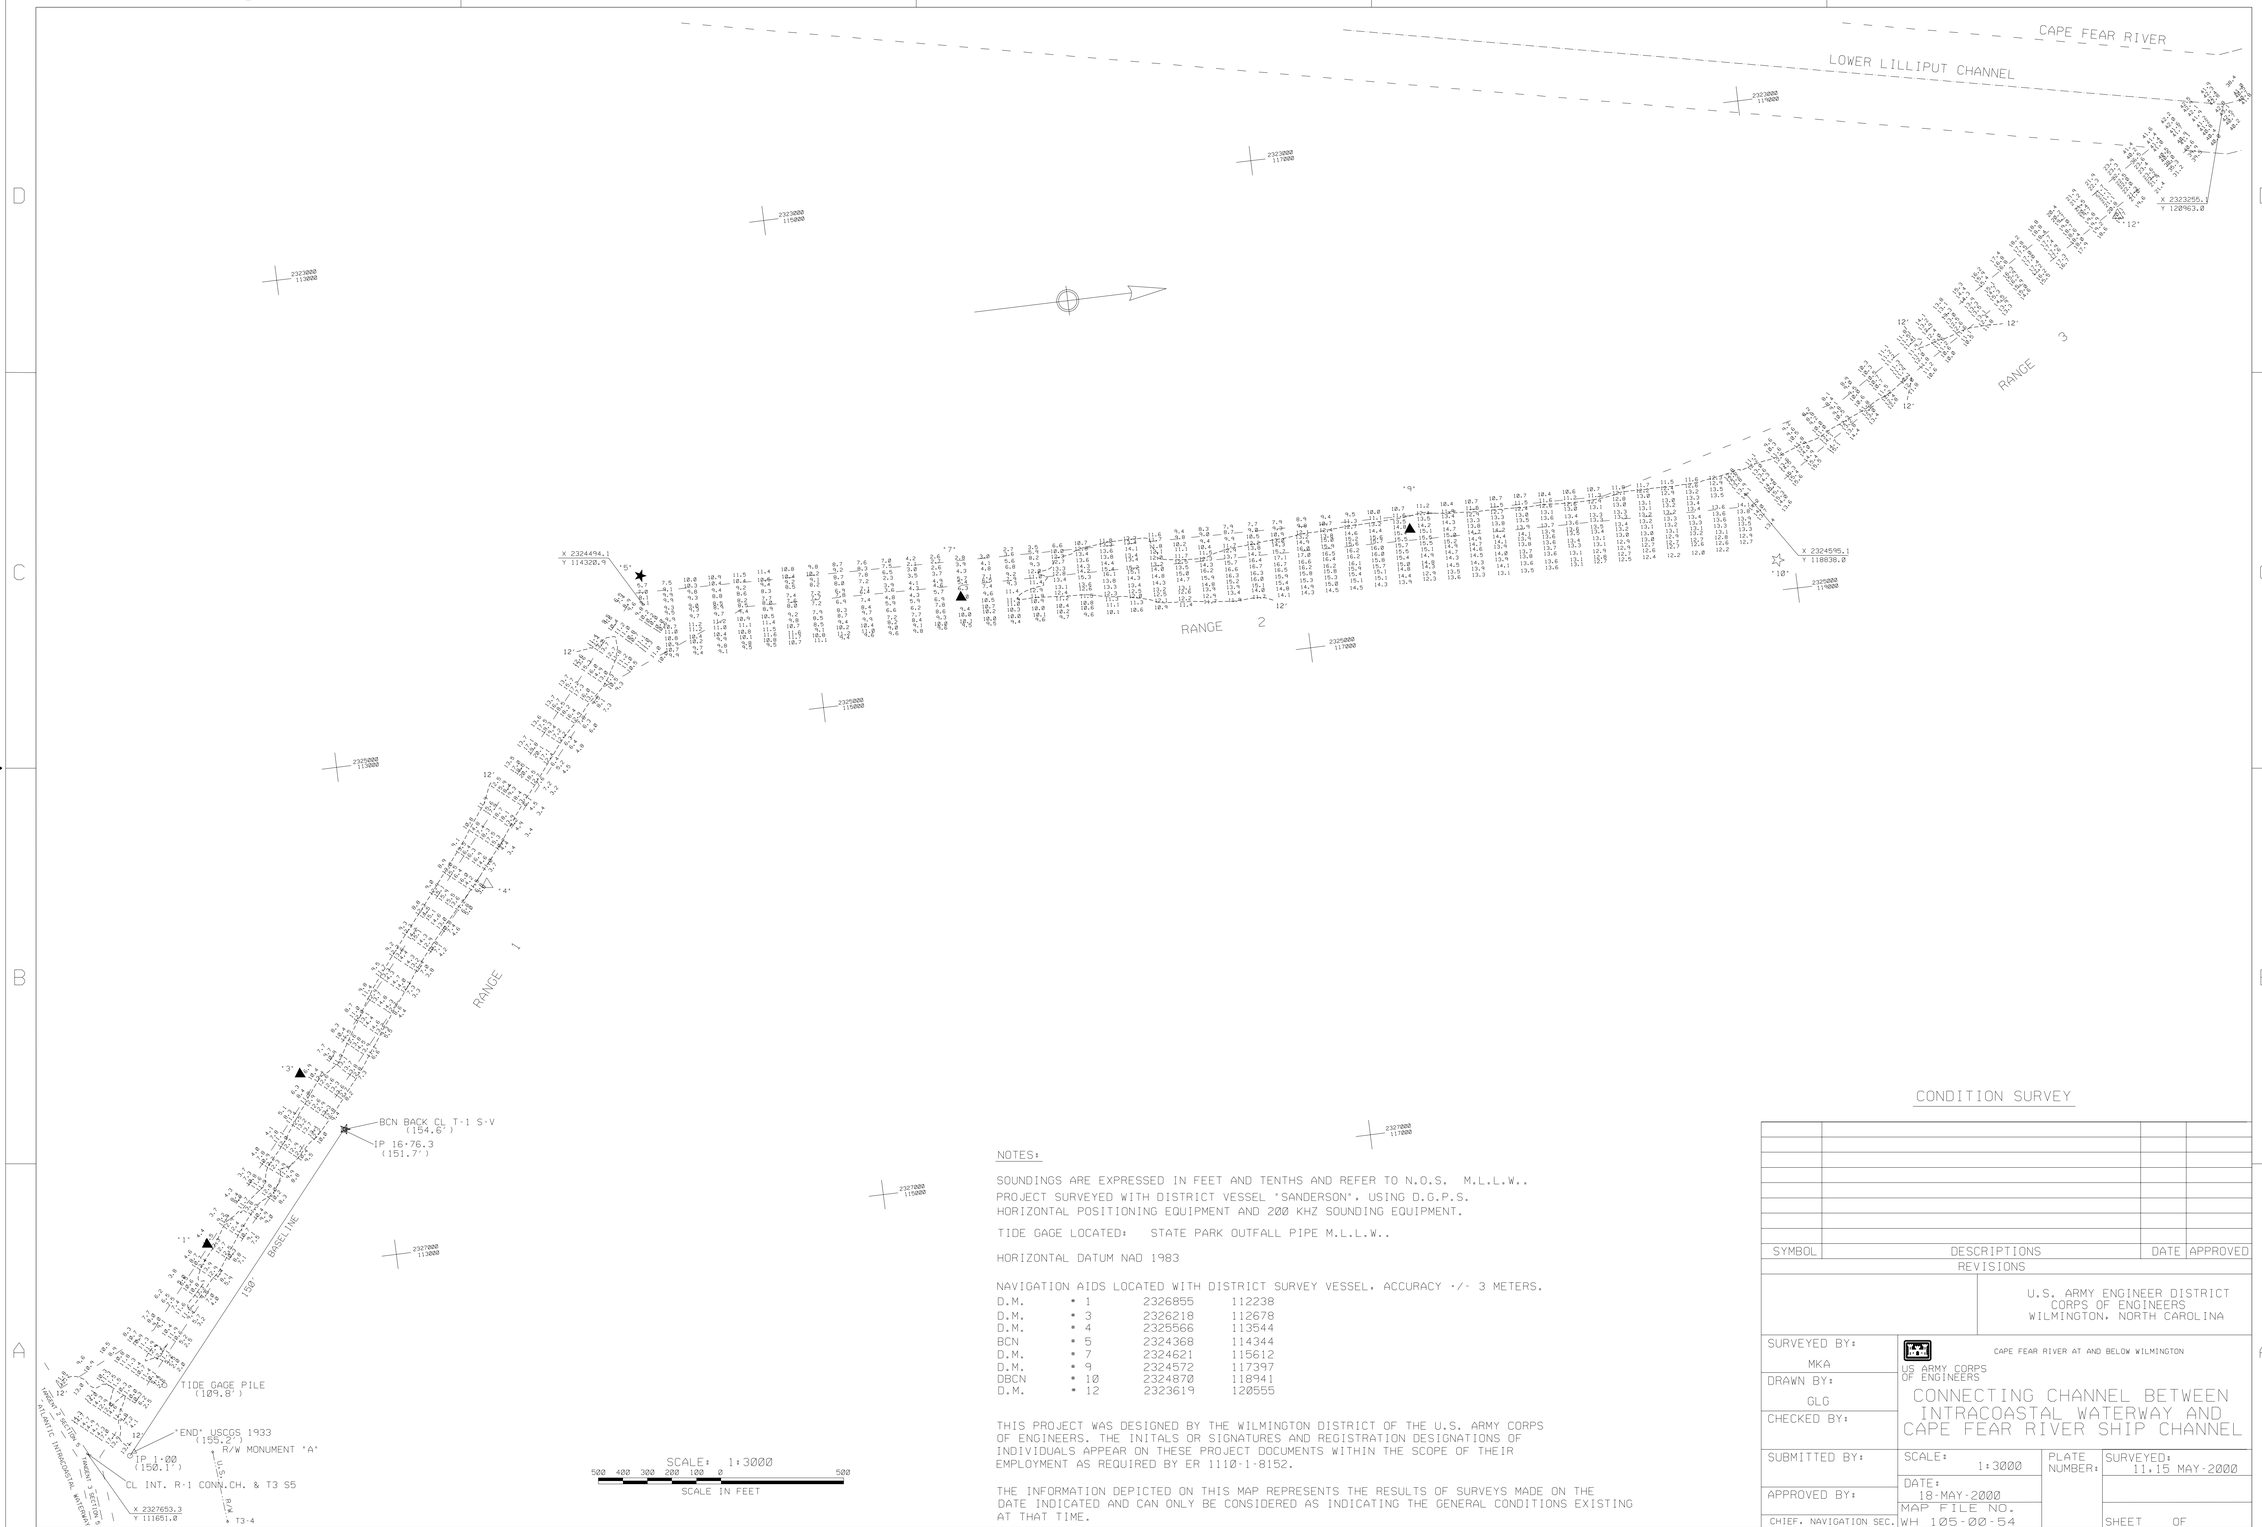

NOTES:

SOUNDINGS ARE EXPRESSED IN FEET AND TENTHS AND REFER TO N.O.S. M.L.L.W..
PROJECT SURVEYED WITH DISTRICT VESSEL "SANDERSON", USING D.G.P.S. HORIZONTAL POSITIONING EQUIPMENT AND 200 KHZ SOUNDING EQUIPMENT.

TIDE GAGE LOCATED: STATE PARK OUTFALL PIPE M.L.L.W..

HORIZONTAL DATUM NAD 1983

NAVIGATION AIDS LOCATED WITH DISTRICT SURVEY VESSEL, ACCURACY +/- 3 METERS.

D.M.	• 1	2326855	112238
D.M.	• 3	2326218	112678
D.M.	• 4	2325566	113544
BCN	• 5	2324368	114344
D.M.	• 7	2324621	115612
D.M.	• 9	2324572	117397
DBCN	• 10	2324870	118941
D.M.	• 12	2323619	120555

THIS PROJECT WAS DESIGNED BY THE WILMINGTON DISTRICT OF THE U.S. ARMY CORPS OF ENGINEERS. THE INITALS OR SIGNATURES AND REGISTRATION DESIGNATIONS OF INDIVIDUALS APPEAR ON THESE PROJECT DOCUMENTS WITHIN THE SCOPE OF THEIR EMPLOYMENT AS REQUIRED BY ER 1110-1-8152.

THE INFORMATION DEPICTED ON THIS MAP REPRESENTS THE RESULTS OF SURVEYS MADE ON THE DATE INDICATED AND CAN ONLY BE CONSIDERED AS INDICATING THE GENERAL CONDITIONS EXISTING AT THAT TIME.

CONDITION SURVEY

SYMBOL	DESCRIPTIONS	DATE	APPROVED

REVISIONS

U.S. ARMY ENGINEER DISTRICT
CORPS OF ENGINEERS
WILMINGTON, NORTH CAROLINA

SURVEYED BY: MKA
DRAWN BY: GLG
CHECKED BY:
SUBMITTED BY:
APPROVED BY:
CHIEF, NAVIGATION SEC.

US ARMY CORPS OF ENGINEERS

CAPE FEAR RIVER AT AND BELOW WILMINGTON

CONNECTING CHANNEL BETWEEN INTRACOASTAL WATERWAY AND CAPE FEAR RIVER SHIP CHANNEL

SCALE: 1:3000
DATE: 18-MAY-2000
MAP FILE NO. WH 105-00-54
PLATE NUMBER:
SURVEYED: 11,15 MAY-2000
SHEET OF

WILHBR/2000/WCC136CS.CD/.DGN/T1132CS.XST/T2136CS.XST.T3136CS.XST

g:/wilhbr/2000/dgn/wcc136cs.dgn Jul. 24, 2001 10:52:39