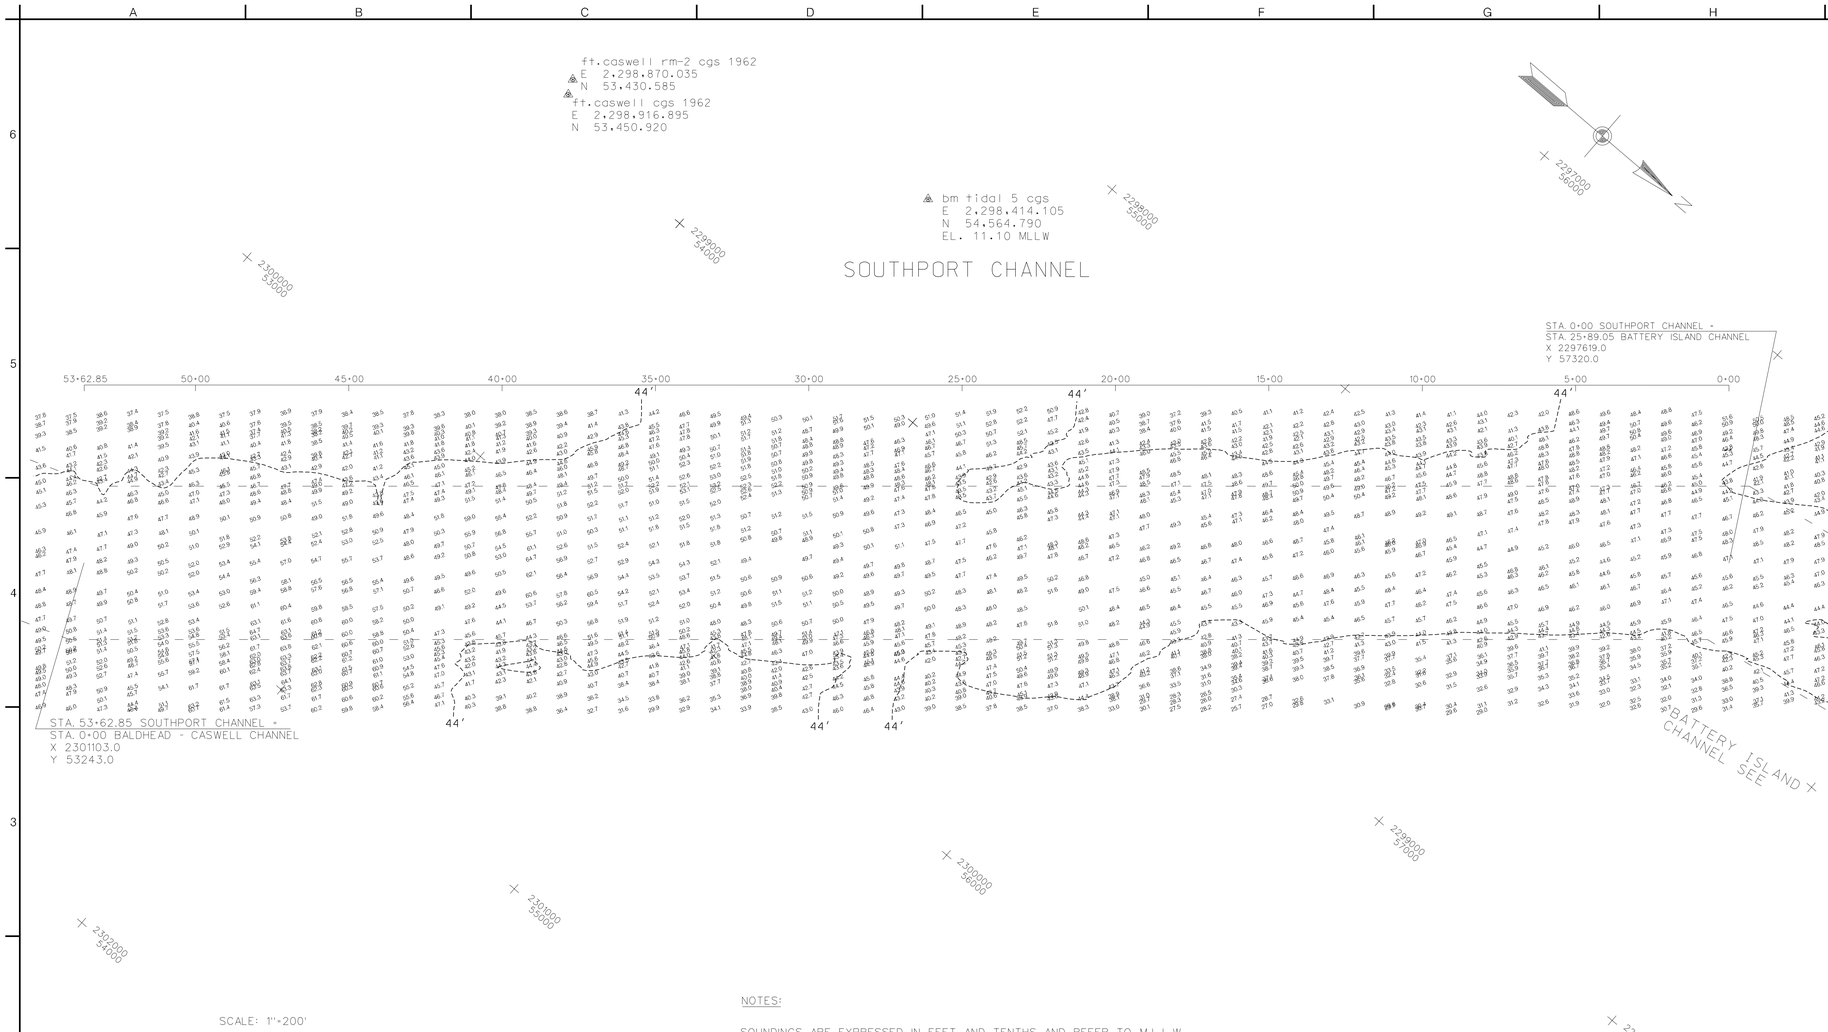

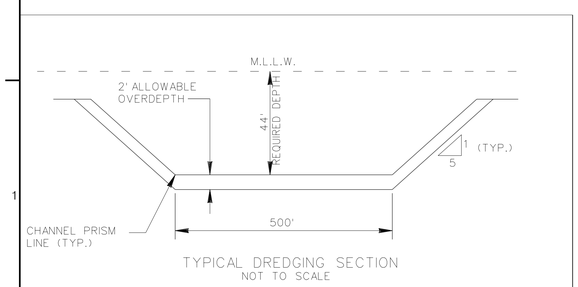

TYPICAL DREDGING SECTION
NOT TO SCALE

NOTES:

SOUNDINGS ARE EXPRESSED IN FEET AND TENTHS AND REFER TO M.L.L.W..

PROJECT SURVEYED WITH DISTRICT SURVEY VESSEL "GILLETTE", USING D.G.P.S. HORIZONTAL POSITIONING EQUIPMENT AND 200 KHZ SOUNDING EQUIPMENT.

TIDE GAGE LOCATED AT: PREACHER'S DOCK.

HORIZONTAL DATUM NAD 1983.

THIS PROJECT WAS DESIGNED BY THE WILMINGTON DISTRICT OF THE U.S. ARMY CORPS OF ENGINEERS. THE INITIALS OR SIGNATURES AND REGISTRATION DESIGNATIONS OF INDIVIDUALS APPEAR ON THESE PROJECT DOCUMENTS WITHIN THE SCOPE OF THEIR EMPLOYMENT AS REQUIRED BY ER 1110-1-8152.

THE INFORMATION DEPICTED ON THIS MAP REPRESENTS THE RESULT OF SURVEYS MADE ON THE DATE INDICATED AND CAN ONLY BE CONSIDERED AS INDICATING THE GENERAL CONDITIONS EXISTING AT THAT TIME.

THIS MAP SHOWS CONDITION OF CHANNEL AFTER DREDGING BY THE DREDGE "STUYVESANT", BEAN STUYVESANT DREDGING CO., DURING THE PERIOD FEBRUARY THRU APRIL 2001.

FOR CONDITION OF CHANNEL PRIOR TO DREDGING SEE MAP FILE NO. WH 105-01-20 DATED 6 MARCH 2001.

AFTER DREDGING

US Army Corps of Engineers
Wilmington District

SYMBOL	DESCRIPTION	DATE	APPROVED

SURVEYED BY: W.W.W.
DRAWN BY: J.D.E.
CHECKED BY:
REVIEWED BY:
DATE: 24 MAY 2001
APPROVED BY:
CHIEF, NAVIGATION BRANCH
MAP FILE NO. WH 105-01-68
SURVEYED: 17-22-23 MAY 2001
FILE NAME: SPT143AD.DGN
PLOT SCALE: 1"=200'

U.S. ARMY ENGINEER DISTRICT
CORPS OF ENGINEERS
WILMINGTON, NORTH CAROLINA

CONTRACT NO. DACW54-01-C-0012

WILMINGTON HARBOR, NC - 96 ACT
SNOWS MARSH STA. 12+00 THRU BALDHEAD
SHOAL CHANNEL STA. 120+00 DREDGING

SOUTHPORT CHANNEL

PLATE NUMBER

SHEET OF

/WILHBR/2001/SPT143AD.CO/.XST/.DGN

.../sport/ad/spt143ad.dgn Jul. 24, 2001 11:29:27