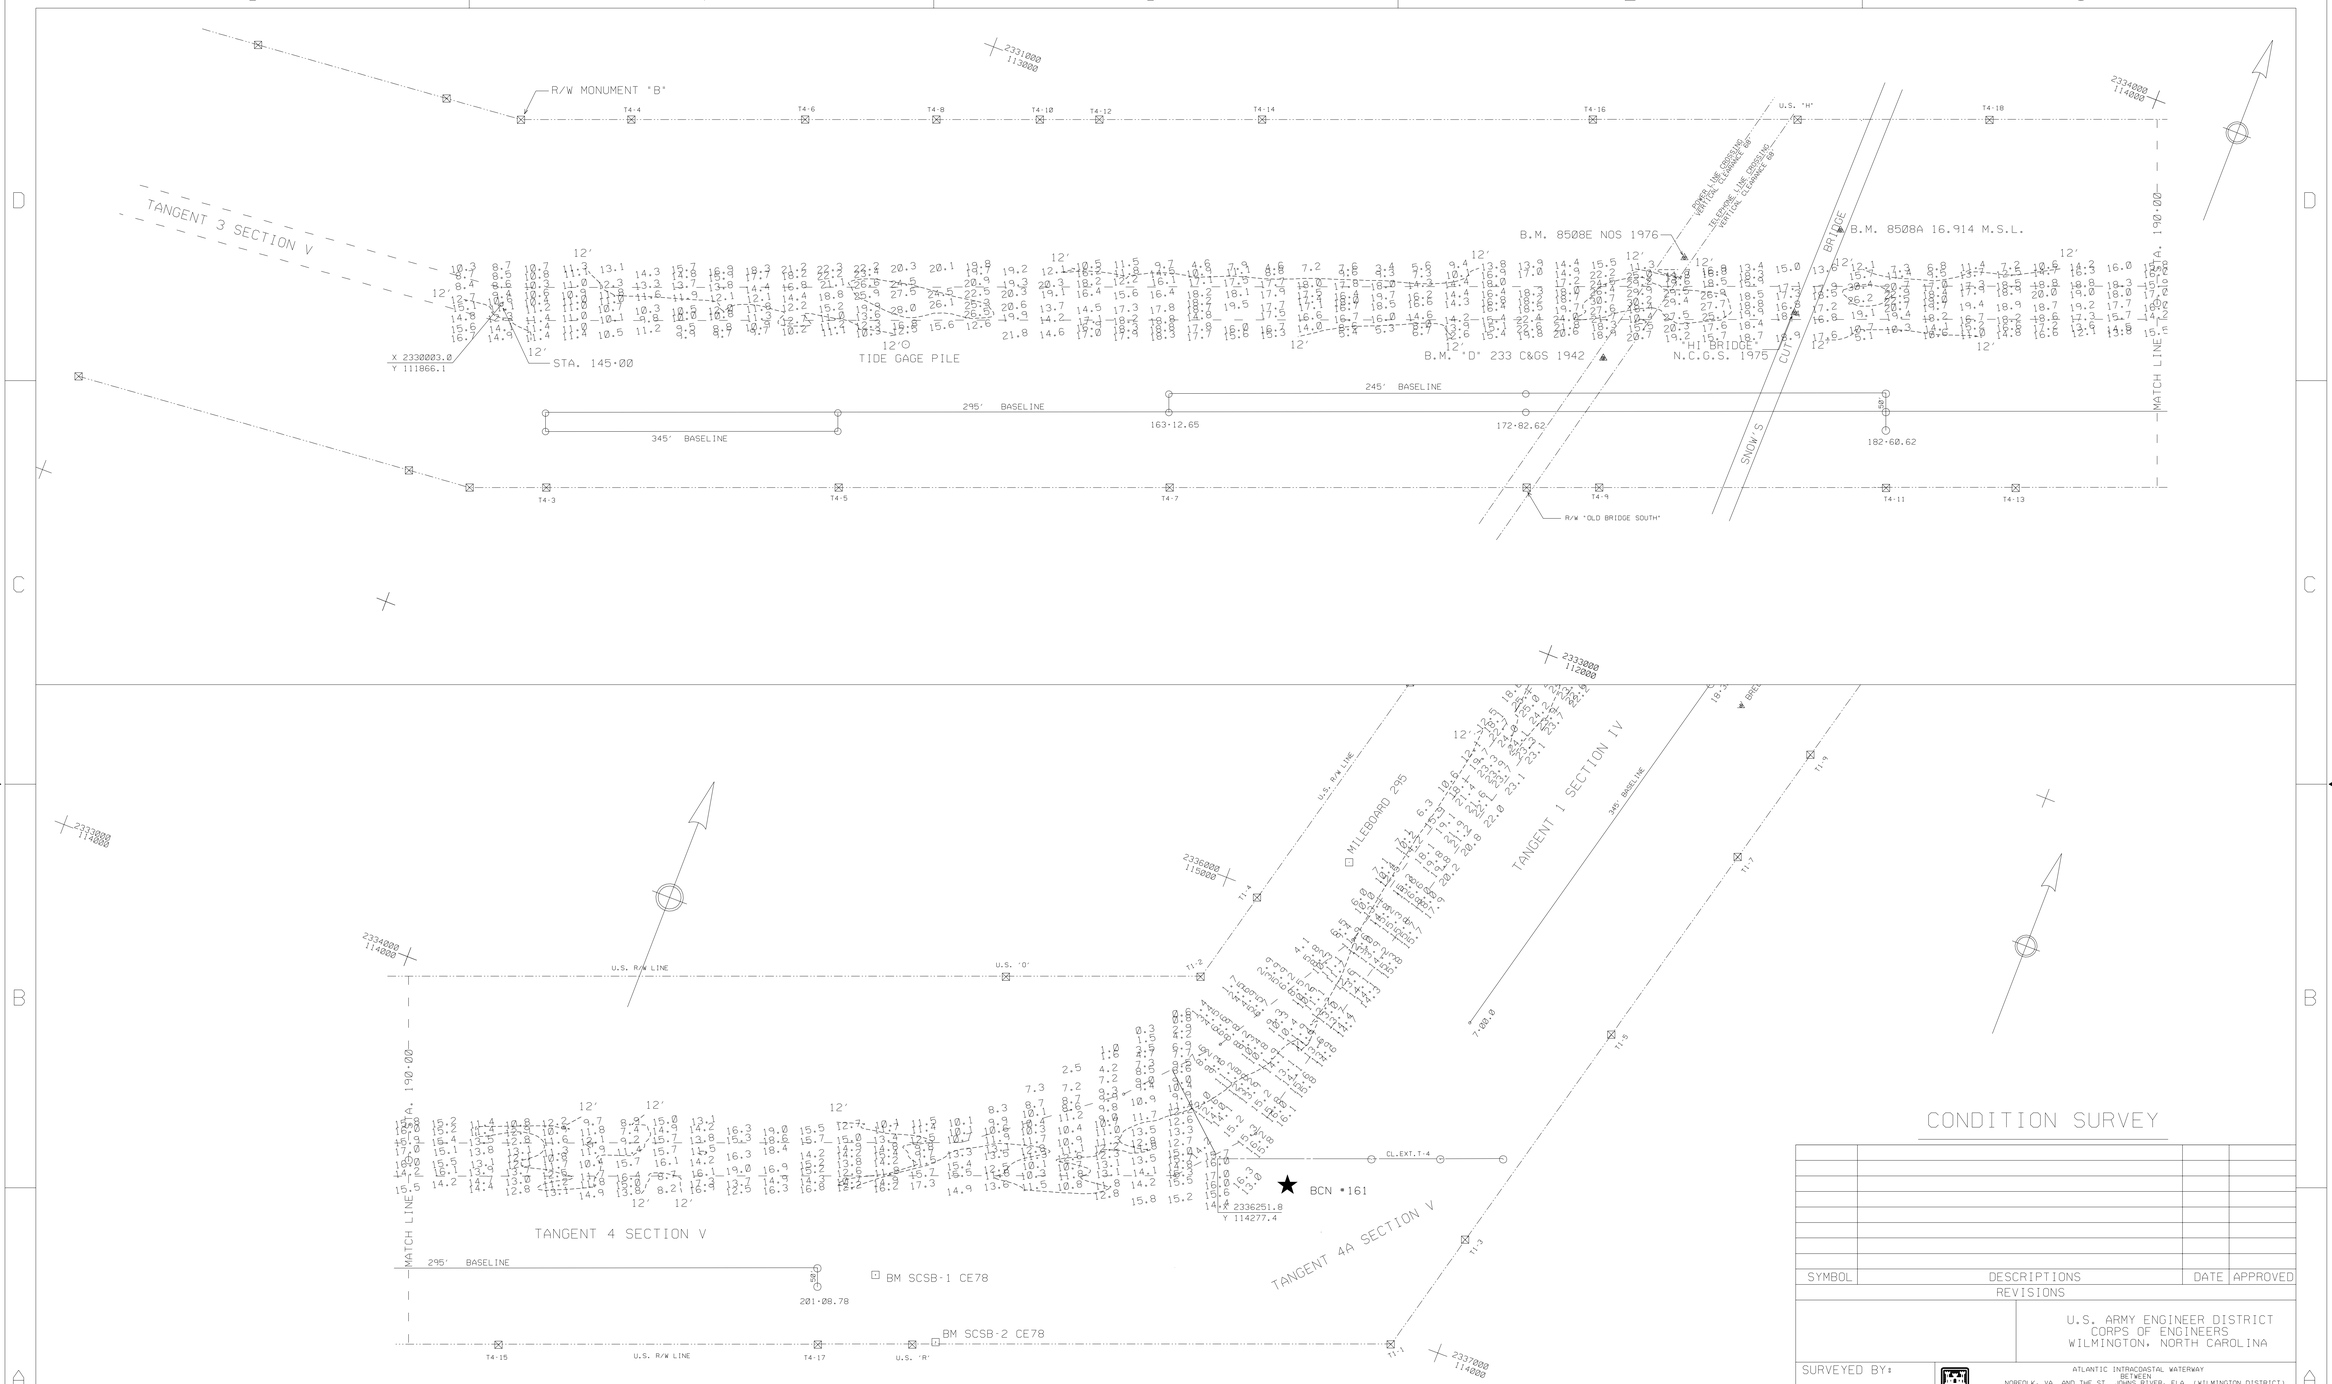

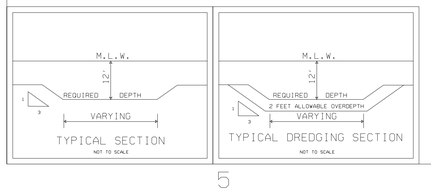

NOTES:

THIS PROJECT WAS DESIGNED BY THE WILMINGTON DISTRICT OF THE U.S. ARMY CORPS OF ENGINEERS. THE INITIALS OR SIGNATURES AND REGISTRATION DESIGNATIONS OF INDIVIDUALS APPEAR ON THESE PROJECT DOCUMENTS WITHIN THE SCOPE OF THEIR EMPLOYMENT AS REQUIRED BY ER 1110-1-8152.

THE INFORMATION DEPICTED ON THIS MAP REPRESENTS THE RESULT OF SURVEYS MADE ON THE DATE INDICATED AND CAN ONLY BE CONSIDERED AS INDICATING THE GENERAL CONDITIONS EXISTING AT THAT TIME.

SOUNDINGS ARE EXPRESSED IN FEET AND TENTHS AND REFER TO LOCAL M.L.W.. PROJECT SURVEYED WITH DISTRICT SURVEY VESSEL "SANDERSON", USING DGPS HORIZONTAL POSITIONING EQUIPMENT AND 200 KHZ SOUNDING EQUIPMENT.

TIDE GAGE LOCATED AT: CORPS DOCK 6 NAILS MLW

HORIZONTAL DATUM NAD 1983.

NAVIGATION AIDS LOCATED BY SURVEY VESSEL. ACCURACY +/- 3 METERS.

BCN	• 161	2336448	114283	LAT. 34.05882	LONG. 77.88928
BUOY	• 159	2336776	116123	LAT. 34.06387	LONG. 77.88813

SCALE: 1:2000

200 100 0 100 200 300

SCALE IN FEET

CONDITION SURVEY

SYMBOL	DESCRIPTIONS	DATE	APPROVED

REVISIONS

U.S. ARMY ENGINEER DISTRICT
CORPS OF ENGINEERS
WILMINGTON, NORTH CAROLINA

ATLANTIC INTRACOASTAL WATERWAY
BETWEEN
NORFOLK, VA. AND THE ST. JOHNS RIVER, FLA. (WILMINGTON DISTRICT)

US ARMY CORPS OF ENGINEERS

TANGENT 4 SECTION V
TANGENT 4A SECTION V
TANGENT 1 SECTION IV
(SNOW'S CUT)

SURVEYED BY: MKA	SCALE: 1: 2000	PLATE NUMBER:	SURVEYED: 15 AUGUST 2002
DRAWN BY: JRA	DATE: 19 AUGUST 2002		
CHECKED BY:	MAP FILE NO.		
REVIEWED BY:			
APPROVED BY:			
CHIEF, NAVIGATION BRANCH	AIWW BFT-CFR 105-02-50		SHEET OF

AIWW/BFTCFR/2002/T455277.CO.DGN/T4552771.XST.T4A55277V.XST

.../3009SAJA/SNOWSCUT/T4S5227.DGN 08/26/2002 07:14:43 AM