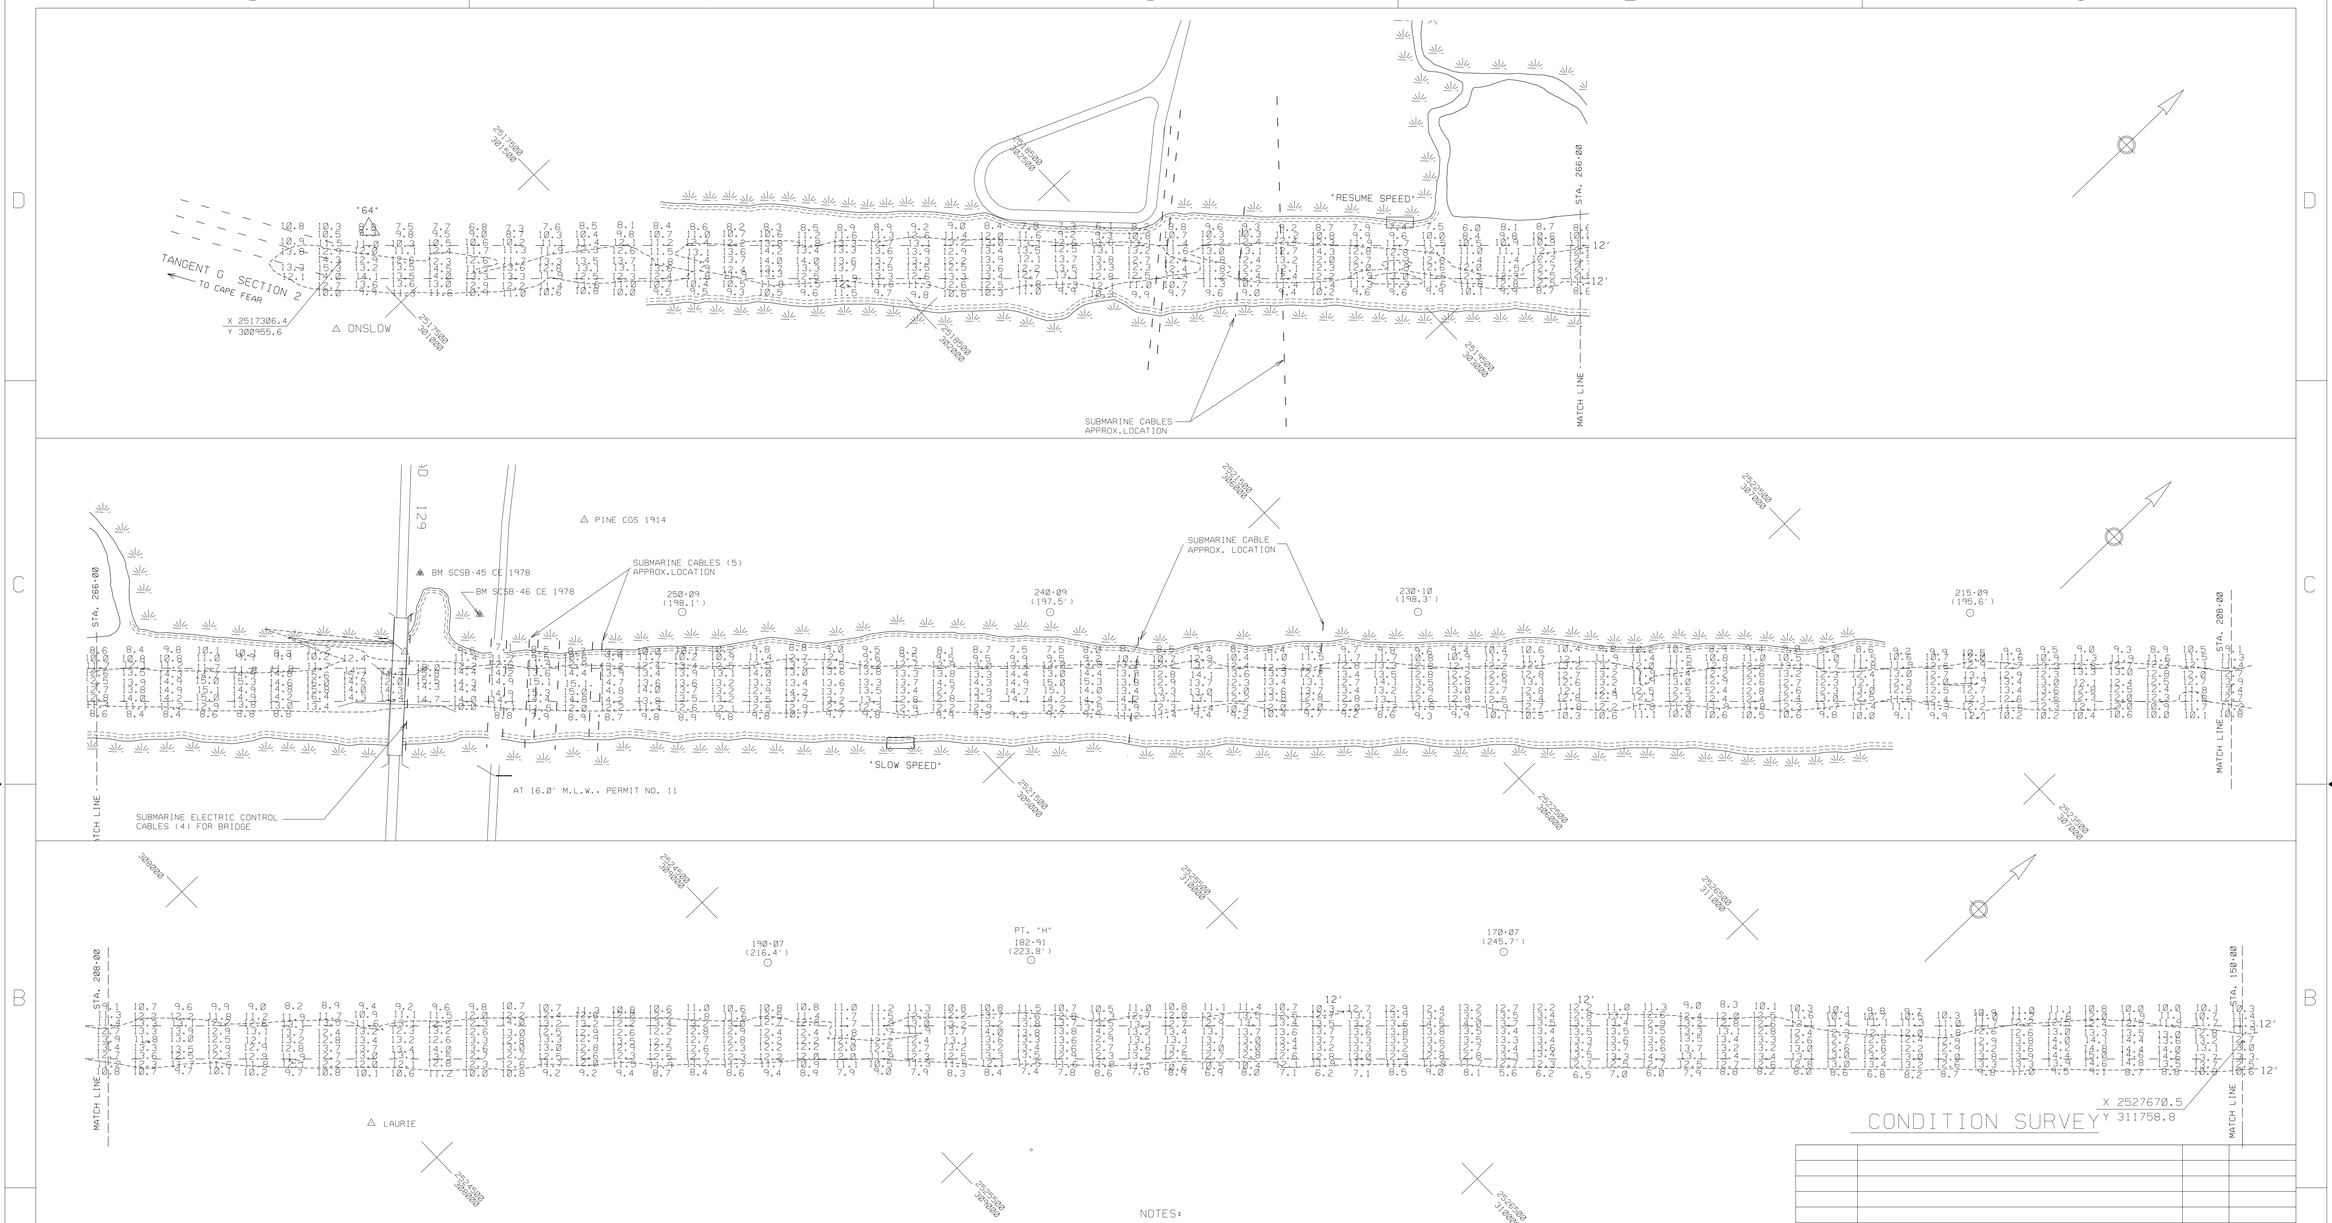

NOTES:

SOUNDINGS ARE EXPRESSED IN FEET AND TENTHS AND REFER TO LOCAL M.L.W..
PROJECT SURVEYED WITH DISTRICT SURVEY VESSEL 'HEWETT' USING D.G.P.S.
HORIZONTAL POSITIONING EQUIPMENT AND 200 KHZ SOUNDING EQUIPMENT.

TIDE GAGE LOCATED AT:

HORIZONTAL DATUM NAD 1983

NAVIGATION AIDS LOCATED BY SURVEY VESSEL, ACCURACY +/- 3 METERS.

DBCN 64	2528632	312650	34.59619	-77.24333
SLOW SPEED	2521300	304896	34.57524	-77.26814
RESUME SPEED	2519238	303145	34.57053	-77.27509

THIS PROJECT WAS DESIGNED BY THE WILMINGTON DISTRICT OF THE U.S. ARMY CORPS OF ENGINEERS. THE INITIALS OR SIGNATURES AND REGISTRATION DESIGNATIONS OF INDIVIDUALS APPEAR ON THESE PROJECT DOCUMENTS WITHIN THE SCOPE OF THEIR EMPLOYMENT AS REQUIRED BY ER 1110-1-8152.

THE INFORMATION DEPICTED ON THIS MAP REPRESENTS THE RESULTS OF SURVEYS MADE ON THE DATE INDICATED AND CAN ONLY BE CONSIDERED AS INDICATING THE GENERAL CONDITIONS EXISTING AT THAT TIME.

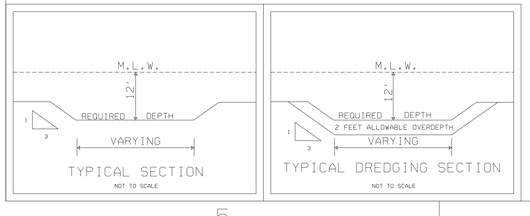

SCALE: 1:2000

200 100 0 100 200 300

SCALE IN FEET

SYMBOL	DESCRIPTIONS	DATE	APPROVED

REVISIONS

U.S. ARMY ENGINEER DISTRICT
CORPS OF ENGINEERS
WILMINGTON, NORTH CAROLINA

ATLANTIC INTERCOASTAL WATERWAY
BETWEEN
NORFOLK, VA. AND THE ST. JOHNS RIVER, FLA. (WILMINGTON DISTRICT)

US ARMY CORPS OF ENGINEERS

TANGENT "F" SECTION 2

(STA. 150+00 - 299+68)

SURVEYED BY: M.A.S.			
DRAWN BY: A.G.F.			
CHECKED BY:			
REVIEWED BY:	SCALE: 1:2000	PLATE NUMBER:	SURVEYED: 26 DECEMBER 2002
APPROVED BY:	DATE: 28 JANUARY 2003		
CHIEF, NAVIGATION BRANCH	MAP FILE NO. AIWW BFT-CFR 105-02-68		SHEET OF

AIWW/BFT-CFR/2002/TF1226.CO/.XST/.DGN

G:/WEBSITE/tfs21226.dgn 01/28/2003 10:19:23 AM