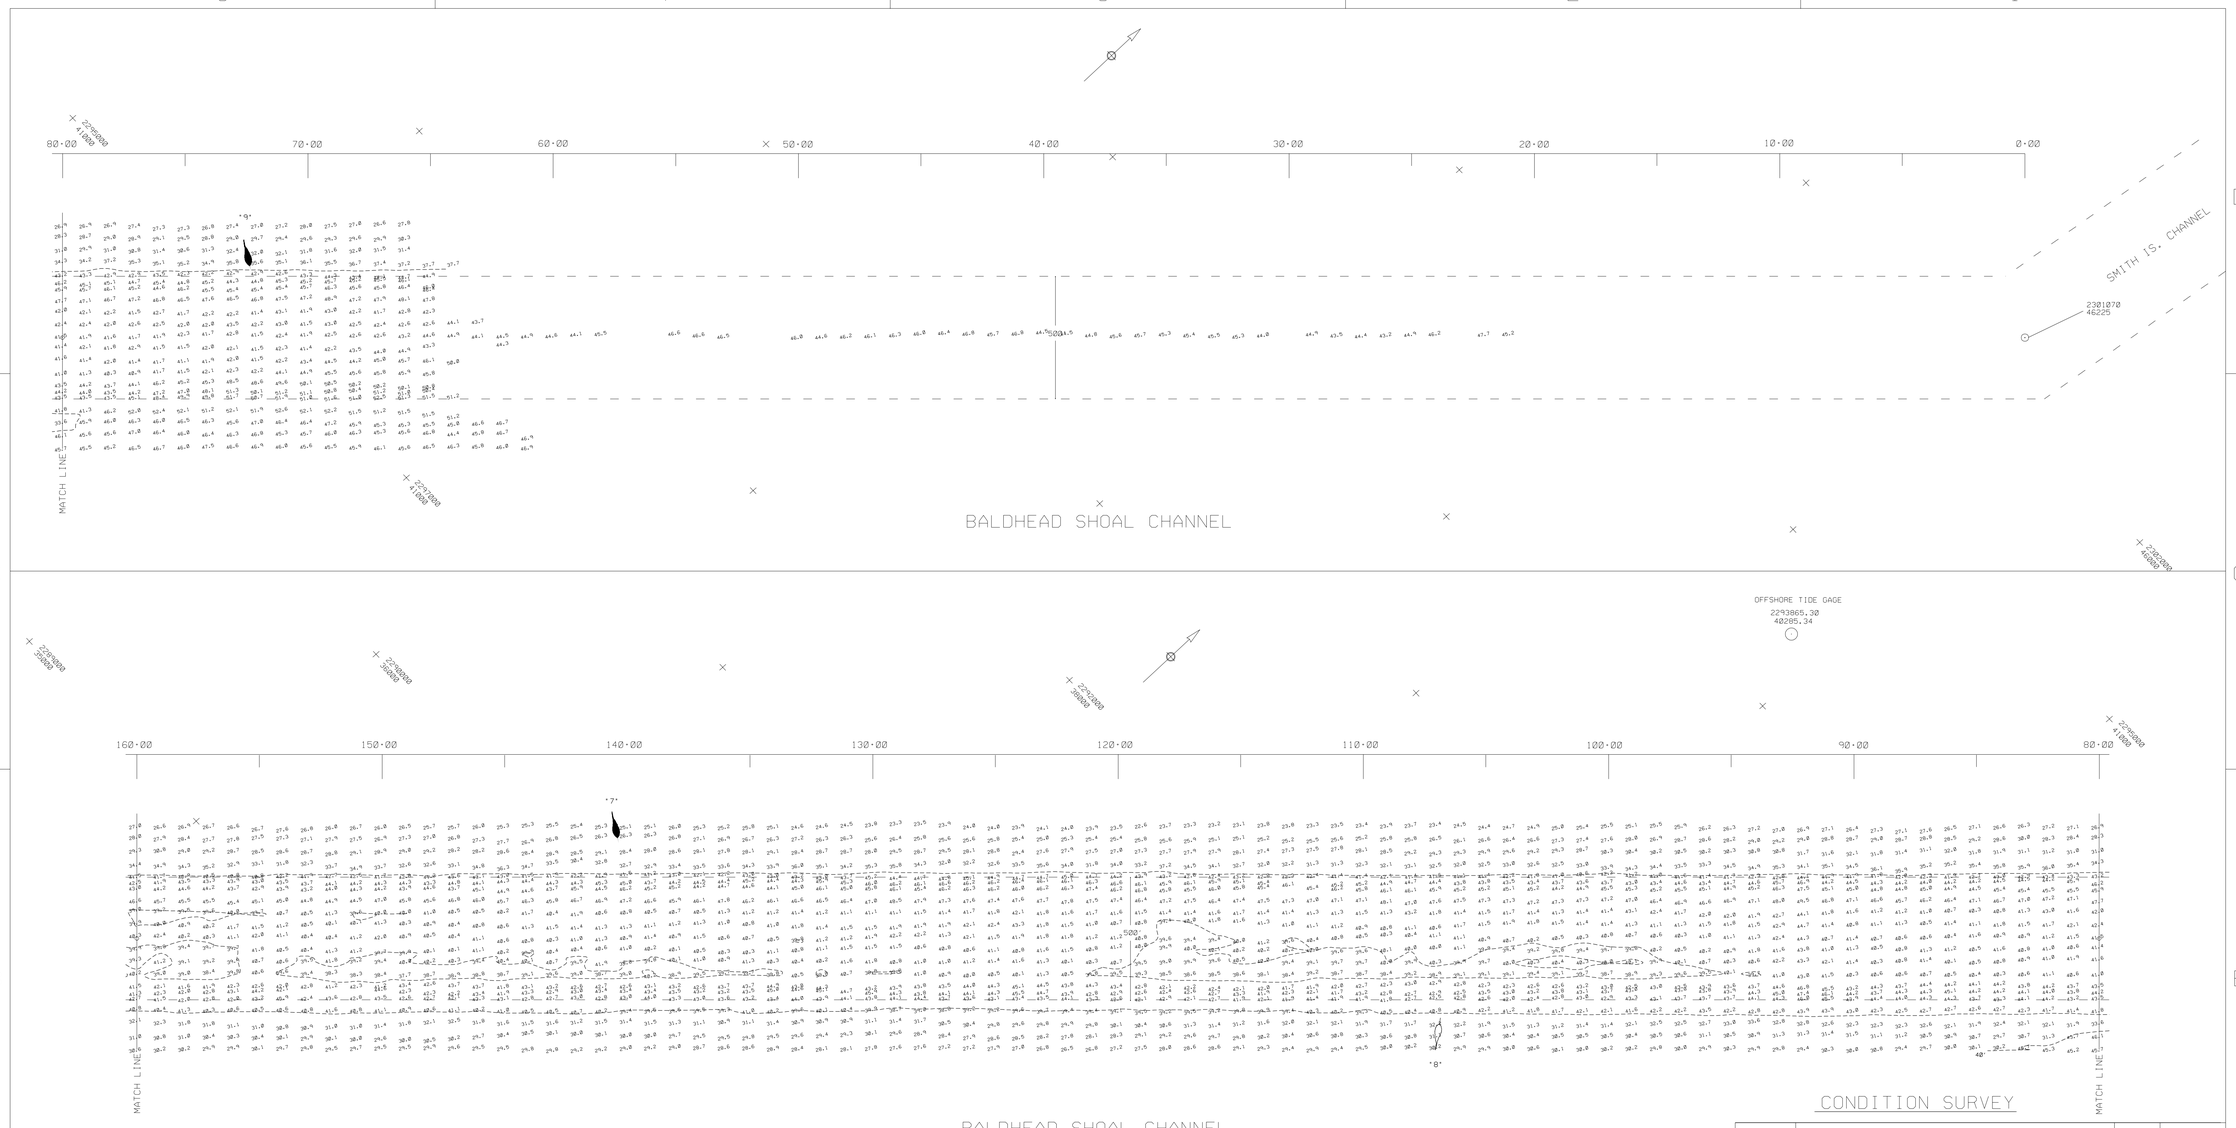

CONDITION SURVEY

NOTES:

SOUNDINGS ARE EXPRESSED IN FEET AND TENTHS AND REFER TO NOS M.L.L.W..

PROJECT SURVEYED WITH DISTRICT SURVEY VESSEL "GILLETTE". USING RTK DGPS HORIZONTAL AND VERTICAL POSITIONING EQUIPMENT AND 28 KHZ SOUNDING EQUIPMENT.

HORIZONTAL DATUM NAD 1983

THIS PROJECT WAS DESIGNED BY THE WILMINGTON DISTRICT OF THE U.S. ARMY CORPS OF ENGINEERS. THE INITIALS OR SIGNATURES AND REGISTRATION DESIGNATIONS OF INDIVIDUALS APPEAR ON THESE PROJECT DOCUMENTS WITHIN THE SCOPE OF THEIR EMPLOYMENT AS REQUIRED BY ER 1110-1-8152.

THE INFORMATION DEPICTED ON THIS MAP REPRESENTS THE RESULT OF SURVEYS MADE ON THE DATE INDICATED AND CAN ONLY BE CONSIDERED AS INDICATING THE GENERAL CONDITIONS EXISTING AT THAT TIME.

NAVIGATION AIDS LOCATED BY SURVEY VESSEL. ACCURACY +/- 3 METERS.

BUOY 9	2295952	41109	LAT. 33.85895	LONG. 78.02533
BUOY 8	2294038	38172	LAT. 33.85094	LONG. 78.03173
BUOY 7	2291233	36204	LAT. 33.84560	LONG. 78.04103

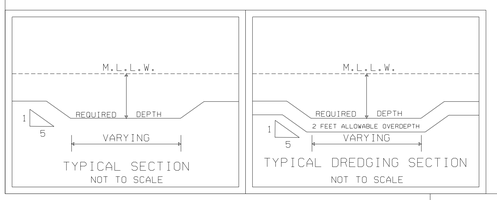

SCALE: 1:3000

500 400 300 200 100 0 500

SCALE IN FEET

SYMBOL	DESCRIPTIONS	DATE	APPROVED

REVISIONS

U.S. ARMY ENGINEER DISTRICT
CORPS OF ENGINEERS
WILMINGTON, NORTH CAROLINA

WILMINGTON HARBOR, N.C.

US ARMY CORPS OF ENGINEERS

BALDHEAD SHOAL CHANNEL
(STA. 0·00 - 160·00)

SURVEYED BY: SV.HAF
DRAWN BY: EVH
CHECKED BY:
REVIEWED BY:
APPROVED BY:
CHIEF, NAVIGATION BRANCH

SCALE: 1: 3000
DATE: 4 NOVEMBER 2002
MAP FILE NO. WH 105-02-160

PLATE NUMBER:

SURVEYED: 29.31 OCT.. 1 NOV. 2002

SHEET OF

G:/WEBSITE/bhs1101.dgn 11/04/2002 03:07:35 PM