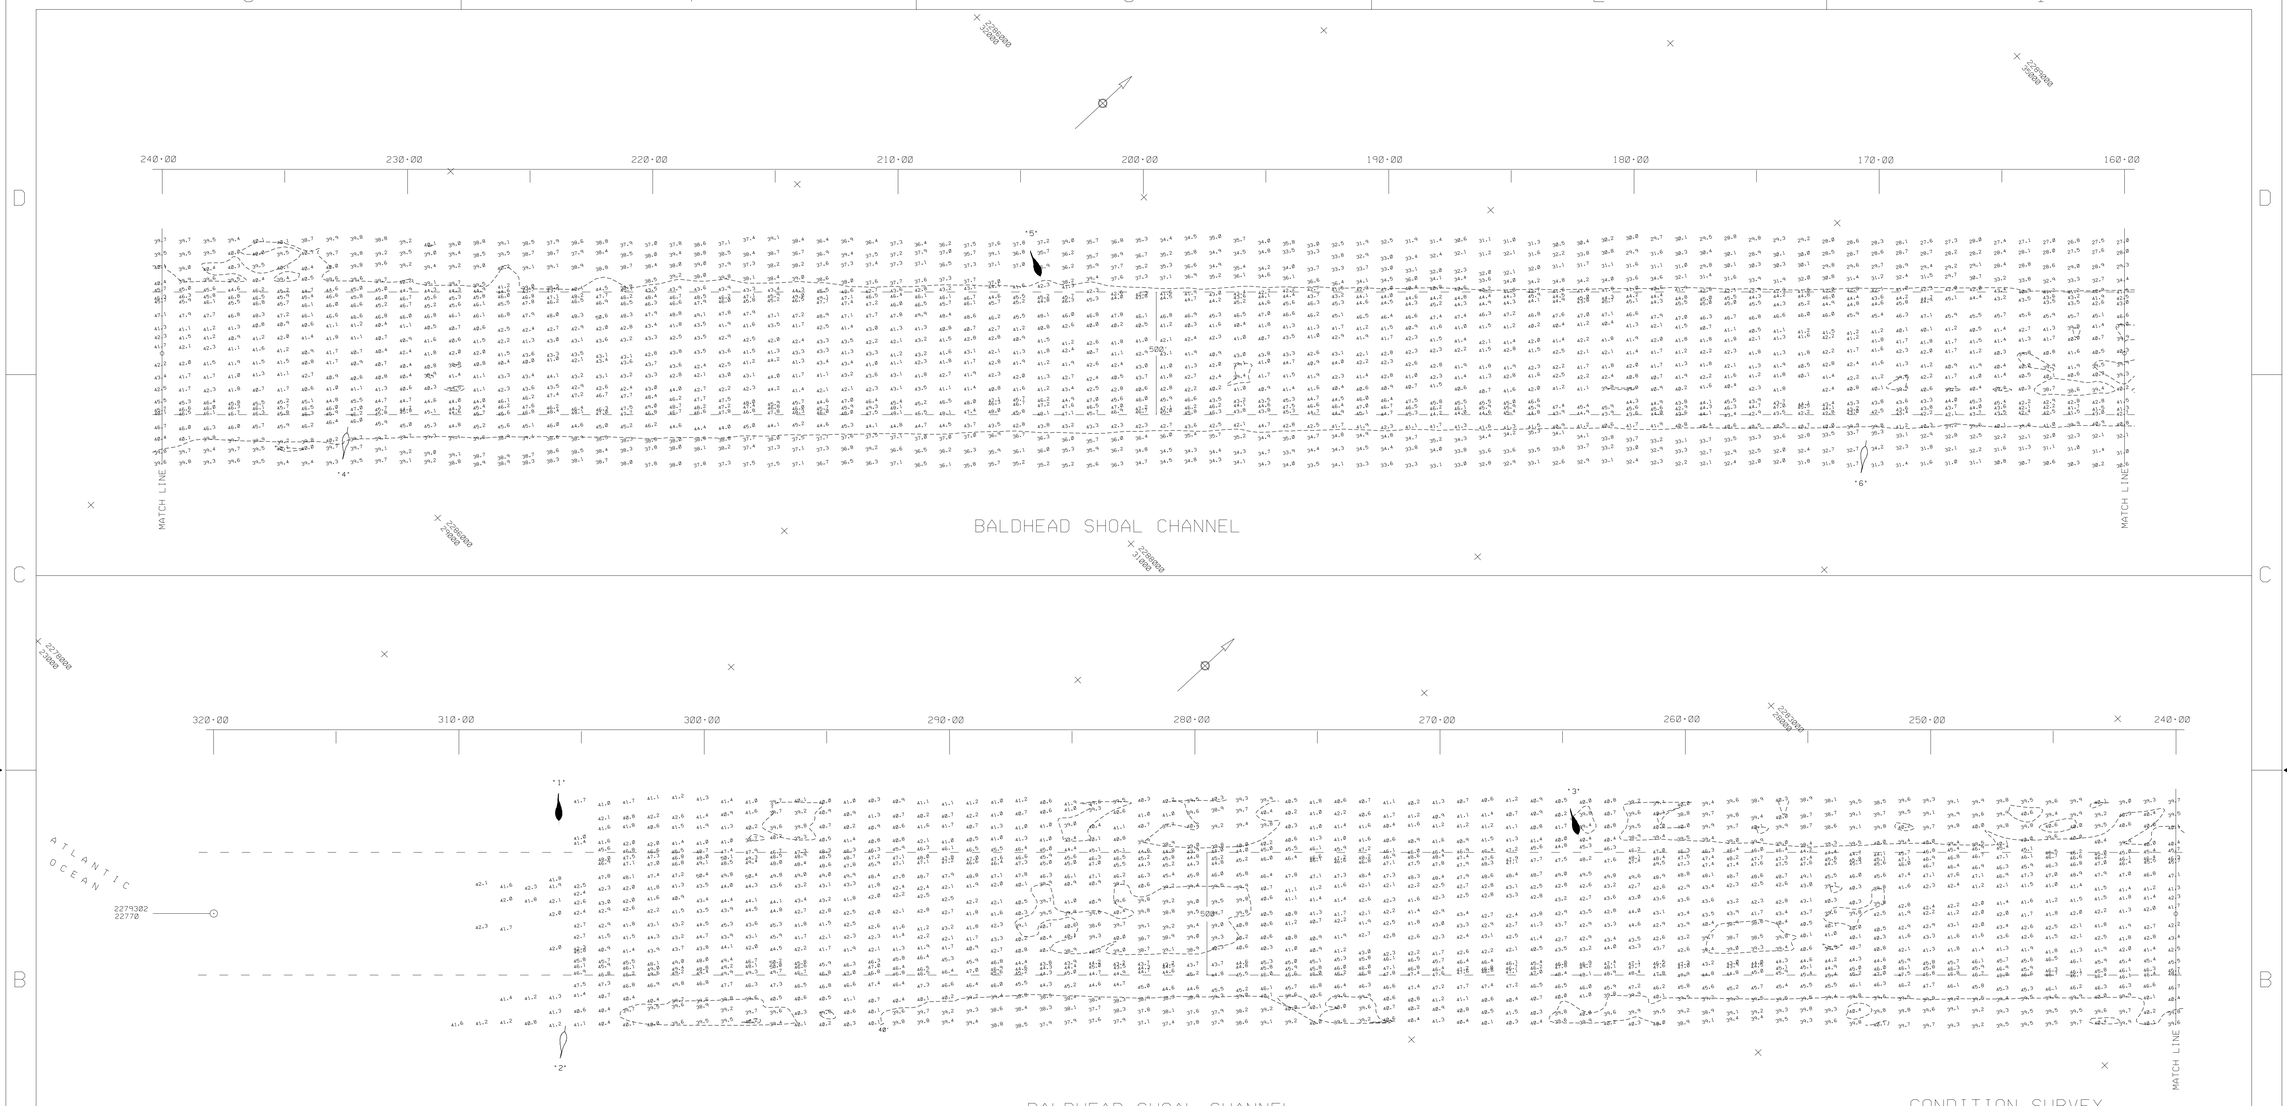

CONDITION SURVEY

SYMBOL	DESCRIPTIONS	DATE	APPROVED

REVISIONS

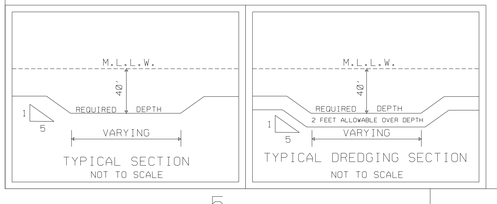

SCALE: 1:3000

500 400 300 200 100 0 500

SCALE IN FEET

NOTES:

SOUNDINGS ARE EXPRESSED IN FEET AND TENTHS AND REFER TO NOS M.L.L.W..

PROJECT SURVEYED WITH DISTRICT SURVEY VESSEL "GILLETTE", USING RTK DGPS HORIZONTAL AND VERTICAL POSITIONING EQUIPMENT AND 28 KHZ SOUNDING EQUIPMENT.

HORIZONTAL DATUM NAD 1983

THIS PROJECT WAS DESIGNED BY THE WILMINGTON DISTRICT OF THE U.S. ARMY CORPS OF ENGINEERS. THE INITIALS OR SIGNATURES AND REGISTRATION DESIGNATIONS OF INDIVIDUALS APPEAR ON THESE PROJECT DOCUMENTS WITHIN THE SCOPE OF THEIR EMPLOYMENT AS REQUIRED BY ER 1110-1-8152.

THE INFORMATION DEPICTED ON THIS MAP REPRESENTS THE RESULT OF SURVEYS MADE ON THE DATE INDICATED AND CAN ONLY BE CONSIDERED AS INDICATING THE GENERAL CONDITION EXISTING AT THAT TIME.

NAVIGATION AIDS LOCATED BY SURVEY VESSEL. ACCURACY +/- 3 METERS.

BUOY 2	2280613	23510	LAT. 33.81100	LONG. 78.07639
BUOY 1	2279998	24045	LAT. 33.81249	LONG. 78.07839
BUOY 3	2282871	27058	LAT. 33.82069	LONG. 78.06885
BUOY 4	2285479	28984	LAT. 33.82592	LONG. 78.06019
BUOY 5	2286972	31463	LAT. 33.83269	LONG. 78.05521
BUOY 6	2289730	33484	LAT. 33.83817	LONG. 78.04601

U.S. ARMY ENGINEER DISTRICT
CORPS OF ENGINEERS
WILMINGTON, NORTH CAROLINA

US ARMY CORPS OF ENGINEERS

WILMINGTON HARBOR, N.C.

BALDHEAD SHOAL CHANNEL

(STA. 160+00 - 320+00)

SURVEYED BY: SV,HAF	SCALE: 1: 3000	PLATE NUMBER:	SURVEYED: 29,31 OCT., 1 NOV. 2002
DRAWN BY: EVH	DATE: 4 NOVEMBER 2002		
CHECKED BY:			
REVIEWED BY:			SHEET OF
APPROVED BY:			
CHIEF, NAVIGATION BRANCH	MAP FILE NO. WH 105-02-161		

G:/WEBSITE/bhs1101.dgn 11/04/2002 03:07:55 PM