VICINITY MAP

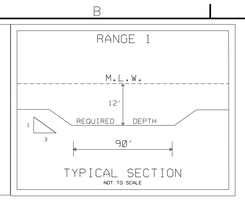


TYPICAL SECTION
NOT TO SCALE

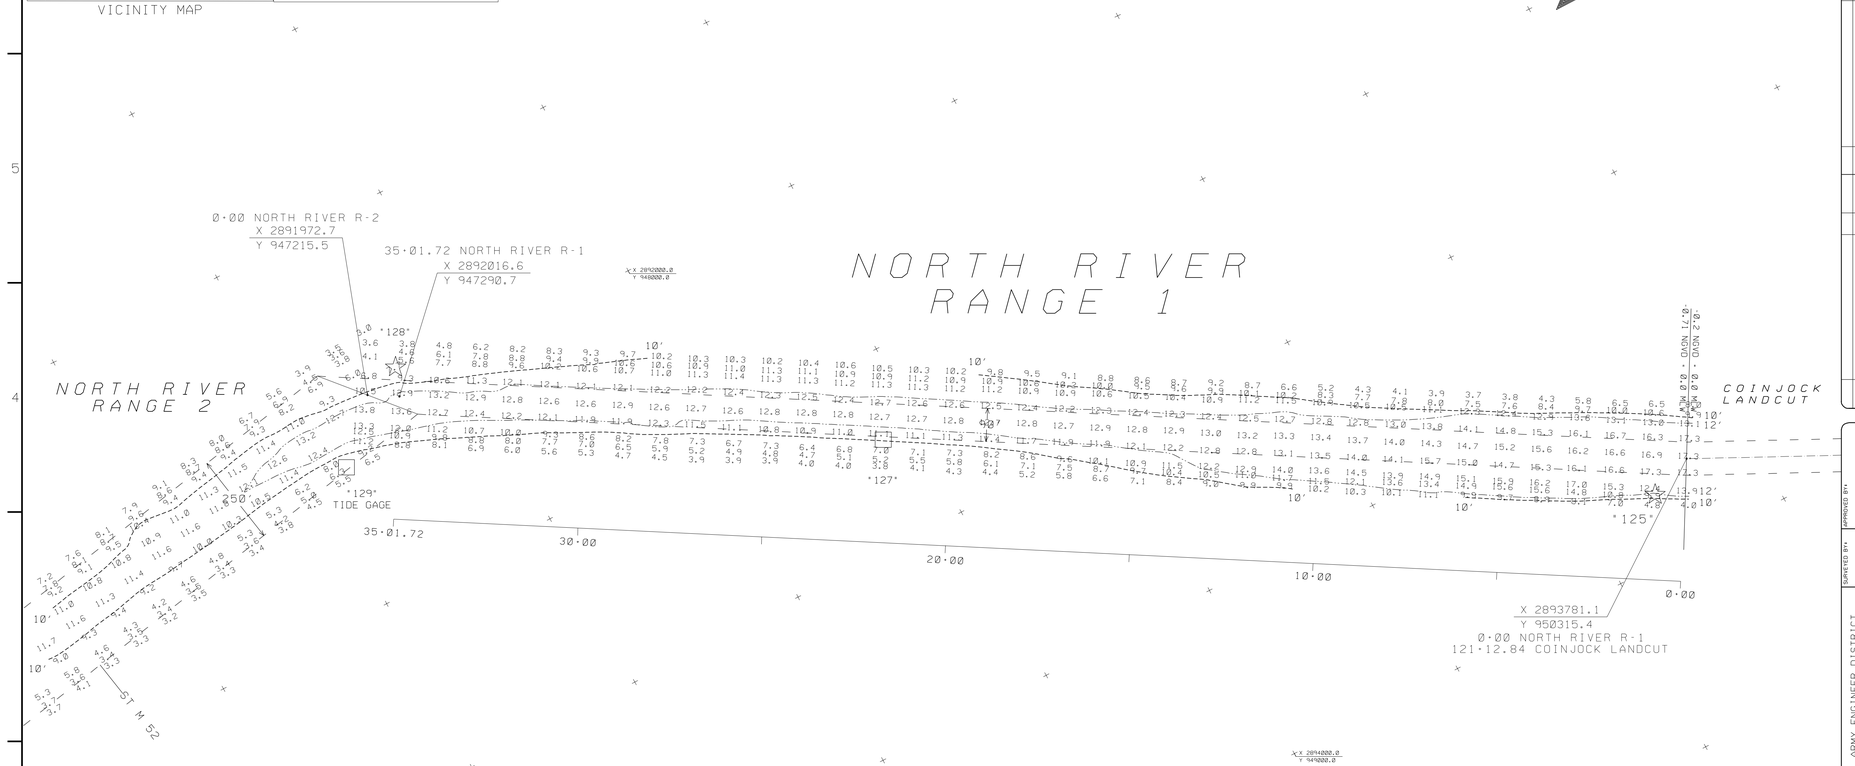


NOTES:

1. SOUNDINGS ARE EXPRESSED IN FEET AND TENTHS AND REFER TO LOCAL M.L.W..
2. PROJECT SURVEYED WITH DISTRICT SURVEY VESSEL 'BEAUFORT & J. WELLS', USING HORIZONTAL POSITIONING EQUIPMENT AND 200 KHZ SOUNDING EQUIPMENT.
3. TIDE GAGE LOCATED AT: DM •129
4. HORIZONTAL DATUM NAD 1983
5. THIS PROJECT WAS DESIGNED BY THE WILMINGTON DISTRICT OF THE U.S. ARMY CORPS OF ENGINEERS. THE INITIALS OR SIGNATURES AND REGISTRATION DESIGNATIONS OF INDIVIDUALS APPEAR ON THESE PROJECT DOCUMENTS WITHIN THE SCOPE OF THEIR EMPLOYMENT AS REQUIRED BY ER 1110-1-8152.
6. THE INFORMATION DEPICTED ON THIS MAP REPRESENTS THE RESULTS OF SURVEYS MADE ON THE DATE INDICATED AND CAN ONLY BE CONSIDERED AS INDICATING THE GENERAL CONDITIONS EXISTING AT THAT TIME. BECAUSE THESE CONDITIONS ARE SUBJECT TO RAPID CHANGE DUE TO SHOALING EVENTS, A PRUDENT MARINER SHOULD NOT RELY EXCLUSIVELY ON THE INFORMATION PROVIDED HERE.
7. NAVIGATION AIDS LOCATED BY DISTRICT SURVEY VESSEL, ACCURACY +/- 3 METERS, LATITUDE AND LONGITUDE IS EXPRESSED IN DEGREES, MINUTES, AND DECIMAL MINUTES.

| DESCRIPTION | | EASTING | NORTHING | LATITUDE | LONGITUDE | |
|---|---|---|---|---|---|---|
| BCN | •125 | 2893839 | 950189 | 36 19.38671 | 75 57.93617 | |
| DM | •127 | 2892747 | 948392 | 36 19.09627 | 75 58.16947 | |
| BCN | •128 | 2891941 | 947317 | 36 18.92330 | 75 58.34036 | |
| DM | •129 | 2892140 | 947064 | 36 18.88051 | 75 58.30129 | - TIDE GAGE |

SCALE: 1:2000
200 100 0 100 200 300
SCALE IN FEET

US Army Corps of Engineers
Wilmington District

| SYMBOL | DESCRIPTION | DATE APPROVED | SYMBOL | DESCRIPTION | DATE APPROVED |
|---|---|---|---|---|---|

APPROVED BY:
MAP FILE #: NORTH RIVER
NUMBER: 1 OF: 1
SURVEY DATE: 26 NOVEMBER 2006
FILE NAME: NR11_1128CS.DGN
PLOT SCALE: 1:2000
SURVEYED BY: TER, RHA, CTR, JBC
DRAWN BY: MSA
CHECKED BY:
DATE: 5 DECEMBER 2006

U.S. ARMY ENGINEER DISTRICT
CORPS OF ENGINEERS
WILMINGTON, NORTH CAROLINA

# CONDITION SURVEY

AIWW - NORFOLK, VA TO BEAUFORT, NC

## NORTH RIVER CHANNEL RANGE 1

PLATE NUMBER

SHEET ___ OF

.../11_28_cs_nr1/nr1_1128cs.dgn 2/15/2007 4:57:46 PM