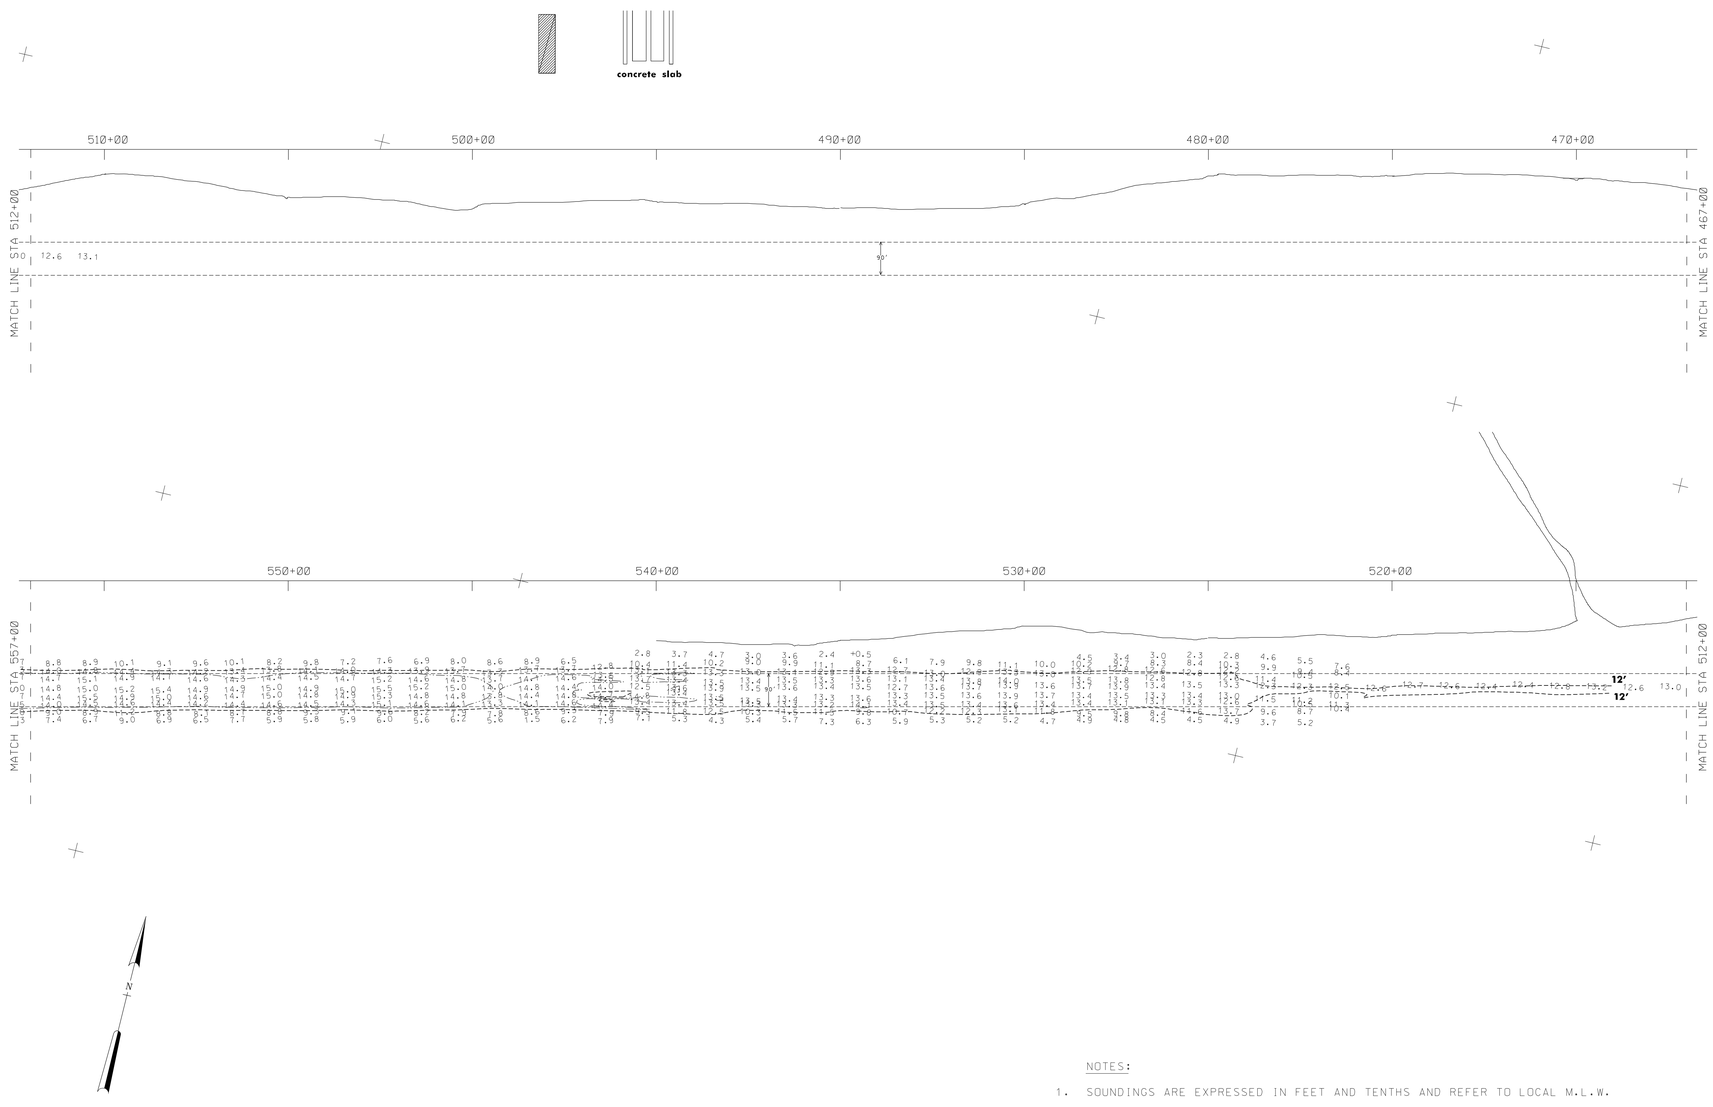

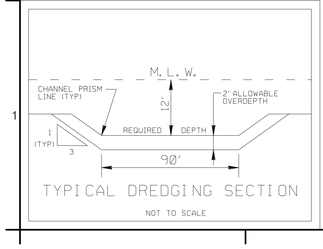

TYPICAL DREDGING SECTION

NOT TO SCALE

SCALE: 1:2000

200 100 0 100 200 300

SCALE IN FEET

NOTES:

1. SOUNDINGS ARE EXPRESSED IN FEET AND TENTHS AND REFER TO LOCAL M.L.W.
2. PROJECT SURVEYED WITH DISTRICT SURVEY VESSEL "J. WELLS", USING D.G.P.S. HORIZONTAL POSITIONING EQUIPMENT AND 200 KHZ SOUNDING EQUIPMENT.
3. TIDE GAGE LOCATED AT: MB #120
4. HORIZONTAL DATUM NAD 1983.
5. THE INFORMATION DEPICTED ON THIS MAP REPRESENTS THE RESULTS OF SURVEYS MADE ON THE DATE INDICATED AND CAN ONLY BE CONSIDERED AS INDICATING THE GENERAL CONDITIONS EXISTING AT THAT TIME. THESE CONDITIONS ARE SUBJECT TO RAPID CHANGE DUE TO SHOALING EVENTS. A PRUDENT MARINER SHOULD NOT RELY EXCLUSIVELY ON THE INFORMATION PROVIDED HERE.
6. NAVIGATION AIDS LOCATED BY SURVEY VESSEL. ACCURACY +/- 3 METERS. LATITUDE AND LONGITUDE IS EXPRESSED IN DEGREES. DECIMAL MINUTES.

DESCRIPTION	EASTING	NORTHING	LATITUDE	LONGITUDE

AFTER DREDGING

US Army Corps of Engineers
Wilmington District

DENOM.	DESCRIPTION	DATE	APPROVED	DENOM.	DESCRIPTION	DATE	APPROVED

US ARMY ENGINEER DISTRICT
CORPS OF ENGINEERS
WILMINGTON, NORTH CAROLINA

ATLANTIC INTRACOASTAL WATERWAY
NORFOLK, VA. AND THE ST.JOHNS RIVER, FLA. (WILMINGTON DISTRICT)

ALLIGATOR-PUNGO RIVER LANDCUT
RANGE 6
STA 467+00 TO STA 557+00

PLATE NUMBER

SHEET OF

SUPERVISED BY: EDG (RE)
DRAWN BY: MCA
CHECKED BY:
DATE: 25 JULY 2007

APPROVED BY: MAP FILE NO.: NOR-MAP - 120-07-6
SURVEY DATE: 16 JULY 2007
FILE NAME: B1-SPOT1160-MAP
PLOT SCALE: 1:2000

.../al-png0720cs.dgn 7/27/2007 5:04:19 PM