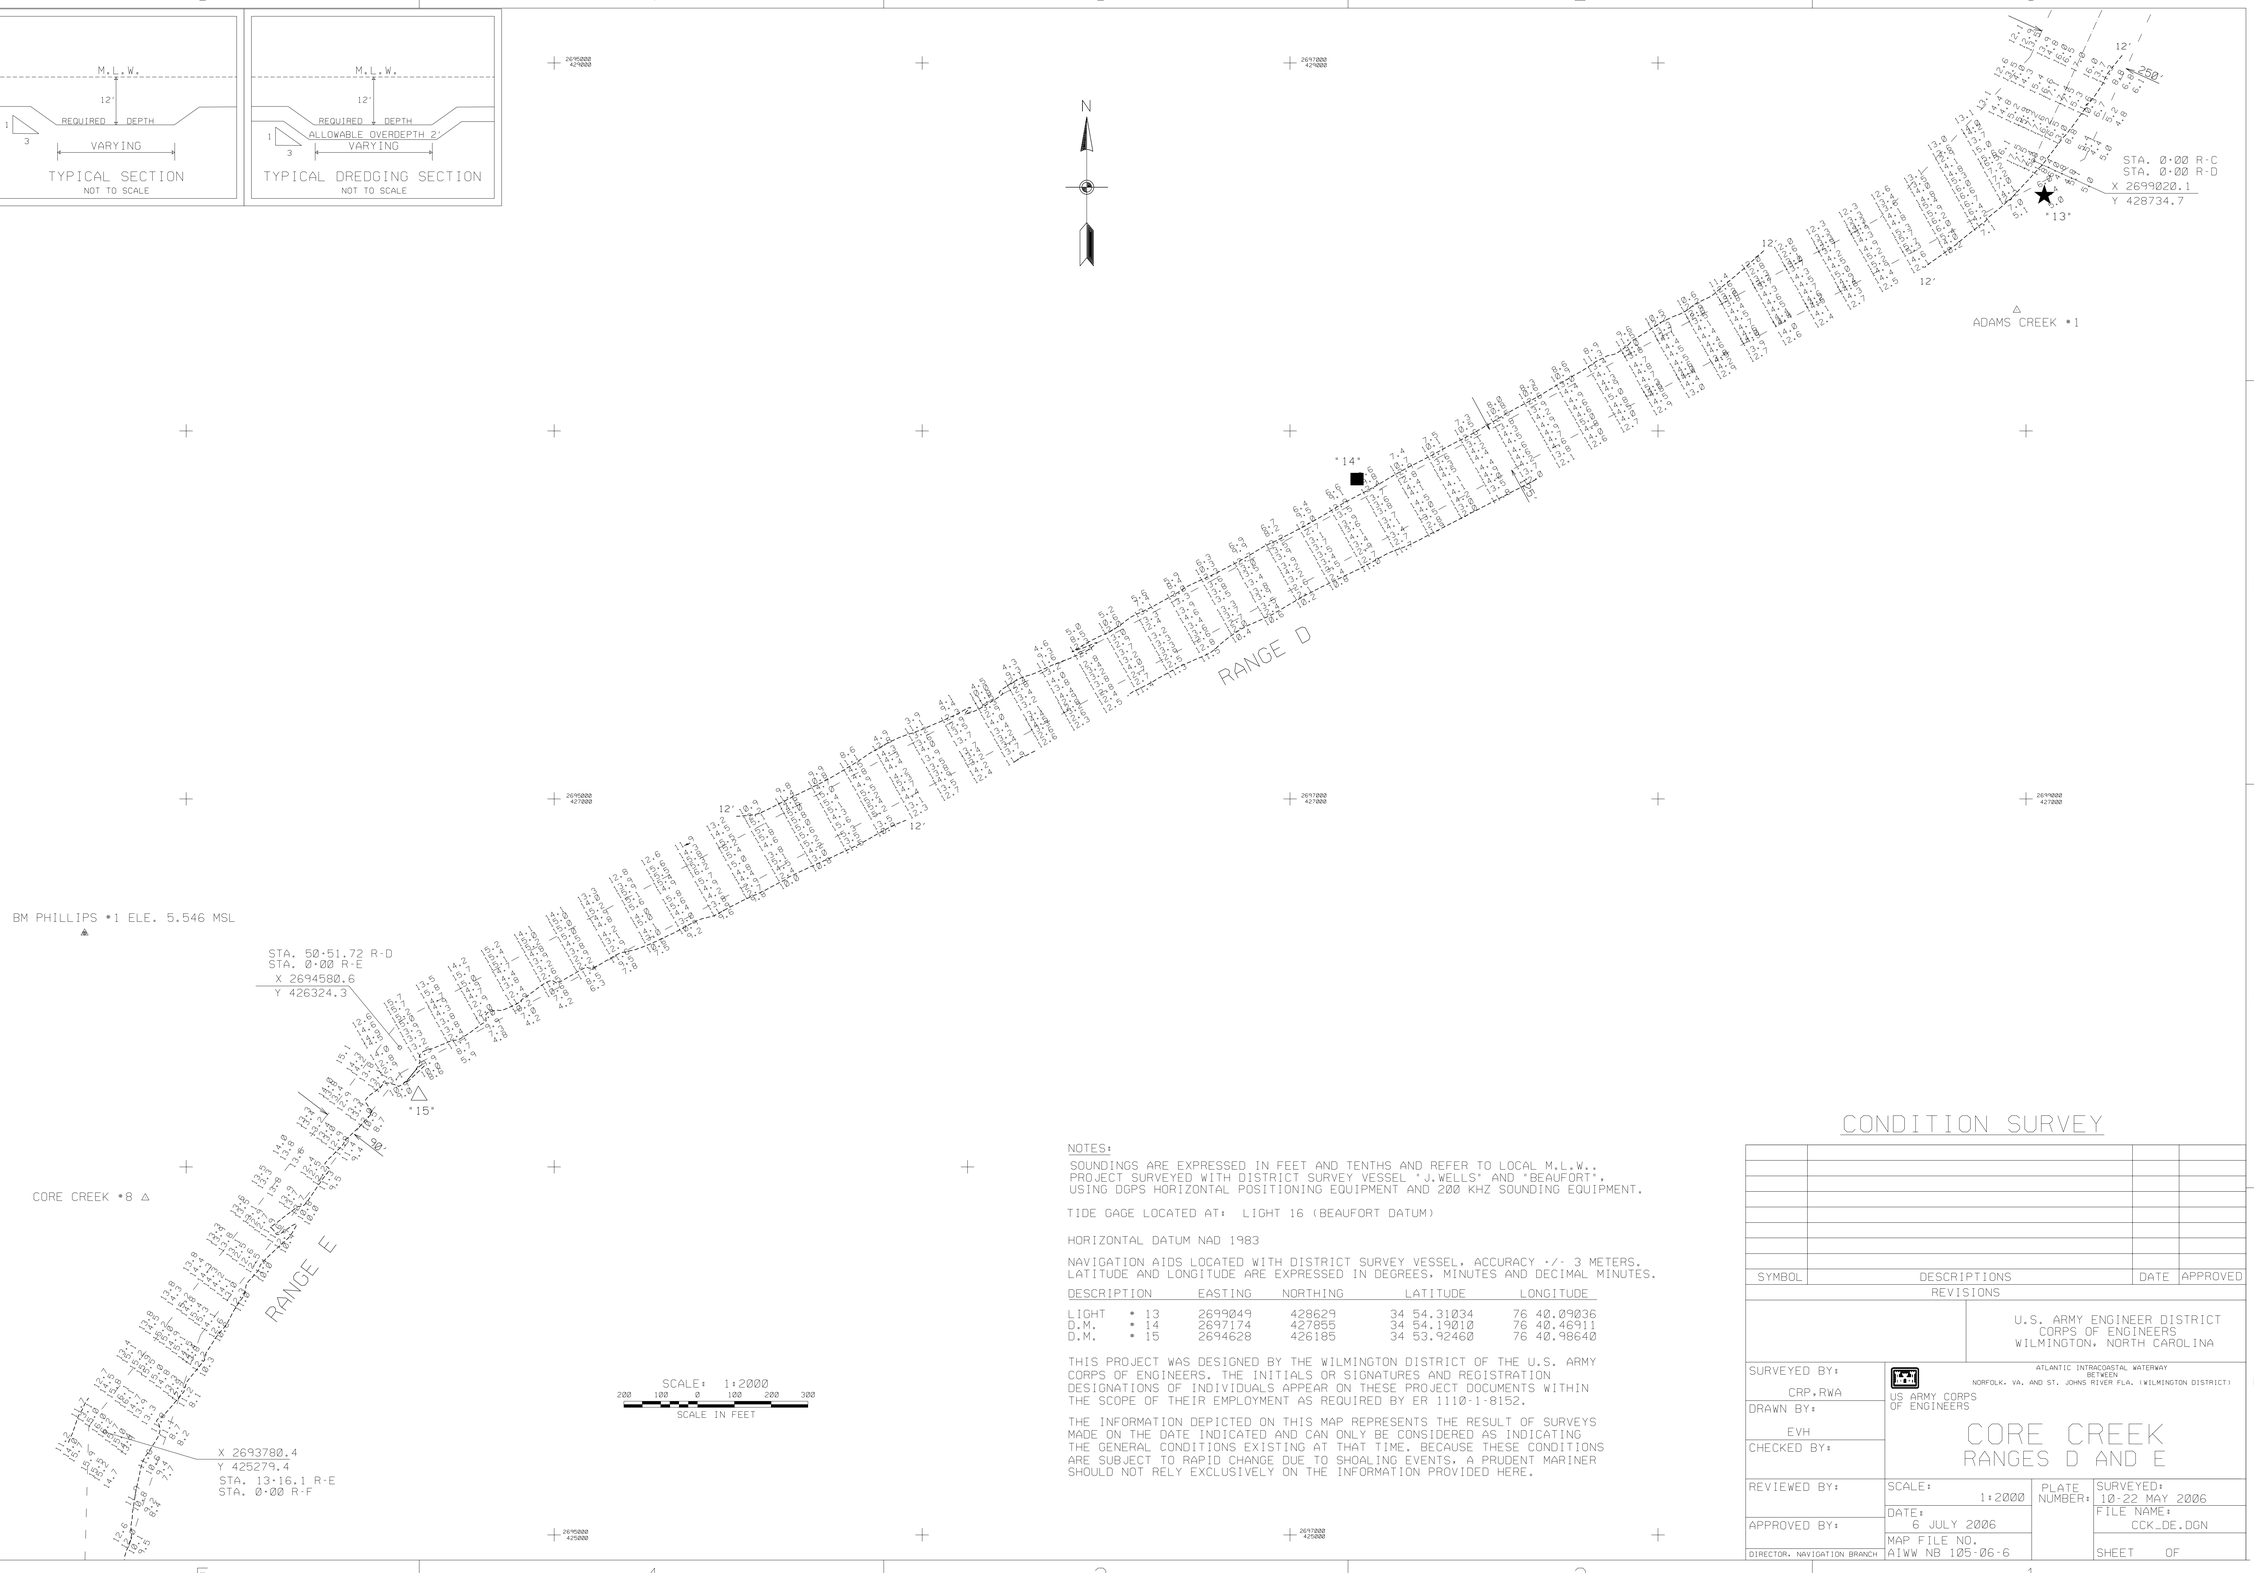

NOTES:

SOUNDINGS ARE EXPRESSED IN FEET AND TENTHS AND REFER TO LOCAL M.L.W..
PROJECT SURVEYED WITH DISTRICT SURVEY VESSEL 'J.WELLS' AND 'BEAUFORT',
USING DGPS HORIZONTAL POSITIONING EQUIPMENT AND 200 KHZ SOUNDING EQUIPMENT.

TIDE GAGE LOCATED AT: LIGHT 16 (BEAUFORT DATUM)

HORIZONTAL DATUM NAD 1983

NAVIGATION AIDS LOCATED WITH DISTRICT SURVEY VESSEL, ACCURACY +/- 3 METERS.
LATITUDE AND LONGITUDE ARE EXPRESSED IN DEGREES, MINUTES AND DECIMAL MINUTES.

DESCRIPTION	EASTING	NORTHING	LATITUDE	LONGITUDE
LIGHT #13	2699049	428629	34 54.31034	76 40.09036
D.M. #14	2697174	427855	34 54.19010	76 40.46911
D.M. #15	2694628	426185	34 53.92460	76 40.98640

THIS PROJECT WAS DESIGNED BY THE WILMINGTON DISTRICT OF THE U.S. ARMY CORPS OF ENGINEERS. THE INITIALS OR SIGNATURES AND REGISTRATION DESIGNATIONS OF INDIVIDUALS APPEAR ON THESE PROJECT DOCUMENTS WITHIN THE SCOPE OF THEIR EMPLOYMENT AS REQUIRED BY ER 1110-1-8152.

THE INFORMATION DEPICTED ON THIS MAP REPRESENTS THE RESULT OF SURVEYS MADE ON THE DATE INDICATED AND CAN ONLY BE CONSIDERED AS INDICATING THE GENERAL CONDITIONS EXISTING AT THAT TIME. BECAUSE THESE CONDITIONS ARE SUBJECT TO RAPID CHANGE DUE TO SHOALING EVENTS, A PRUDENT MARINER SHOULD NOT RELY EXCLUSIVELY ON THE INFORMATION PROVIDED HERE.

CONDITION SURVEY

SYMBOL	DESCRIPTIONS	DATE	APPROVED

REVISIONS

U.S. ARMY ENGINEER DISTRICT
CORPS OF ENGINEERS
WILMINGTON, NORTH CAROLINA

ATLANTIC INTRACOASTAL WATERWAY
BETWEEN
NORFOLK, VA. AND ST. JOHNS RIVER FLA. (WILMINGTON DISTRICT)

US ARMY CORPS OF ENGINEERS

CORE CREEK
RANGES D AND E

SURVEYED BY: CRP,RWA	SCALE: 1:2000	PLATE NUMBER:	SURVEYED: 10-22 MAY 2006
DRAWN BY: EVH	DATE: 6 JULY 2006		FILE NAME: CCK_DE.DGN
CHECKED BY:	MAP FILE NO. AIWW NB 105-06-6		SHEET OF
REVIEWED BY:			
APPROVED BY:			
DIRECTOR, NAVIGATION BRANCH			

.../05_22_Condition/cck_rde.dgn 7/10/2006 9:36:12 AM