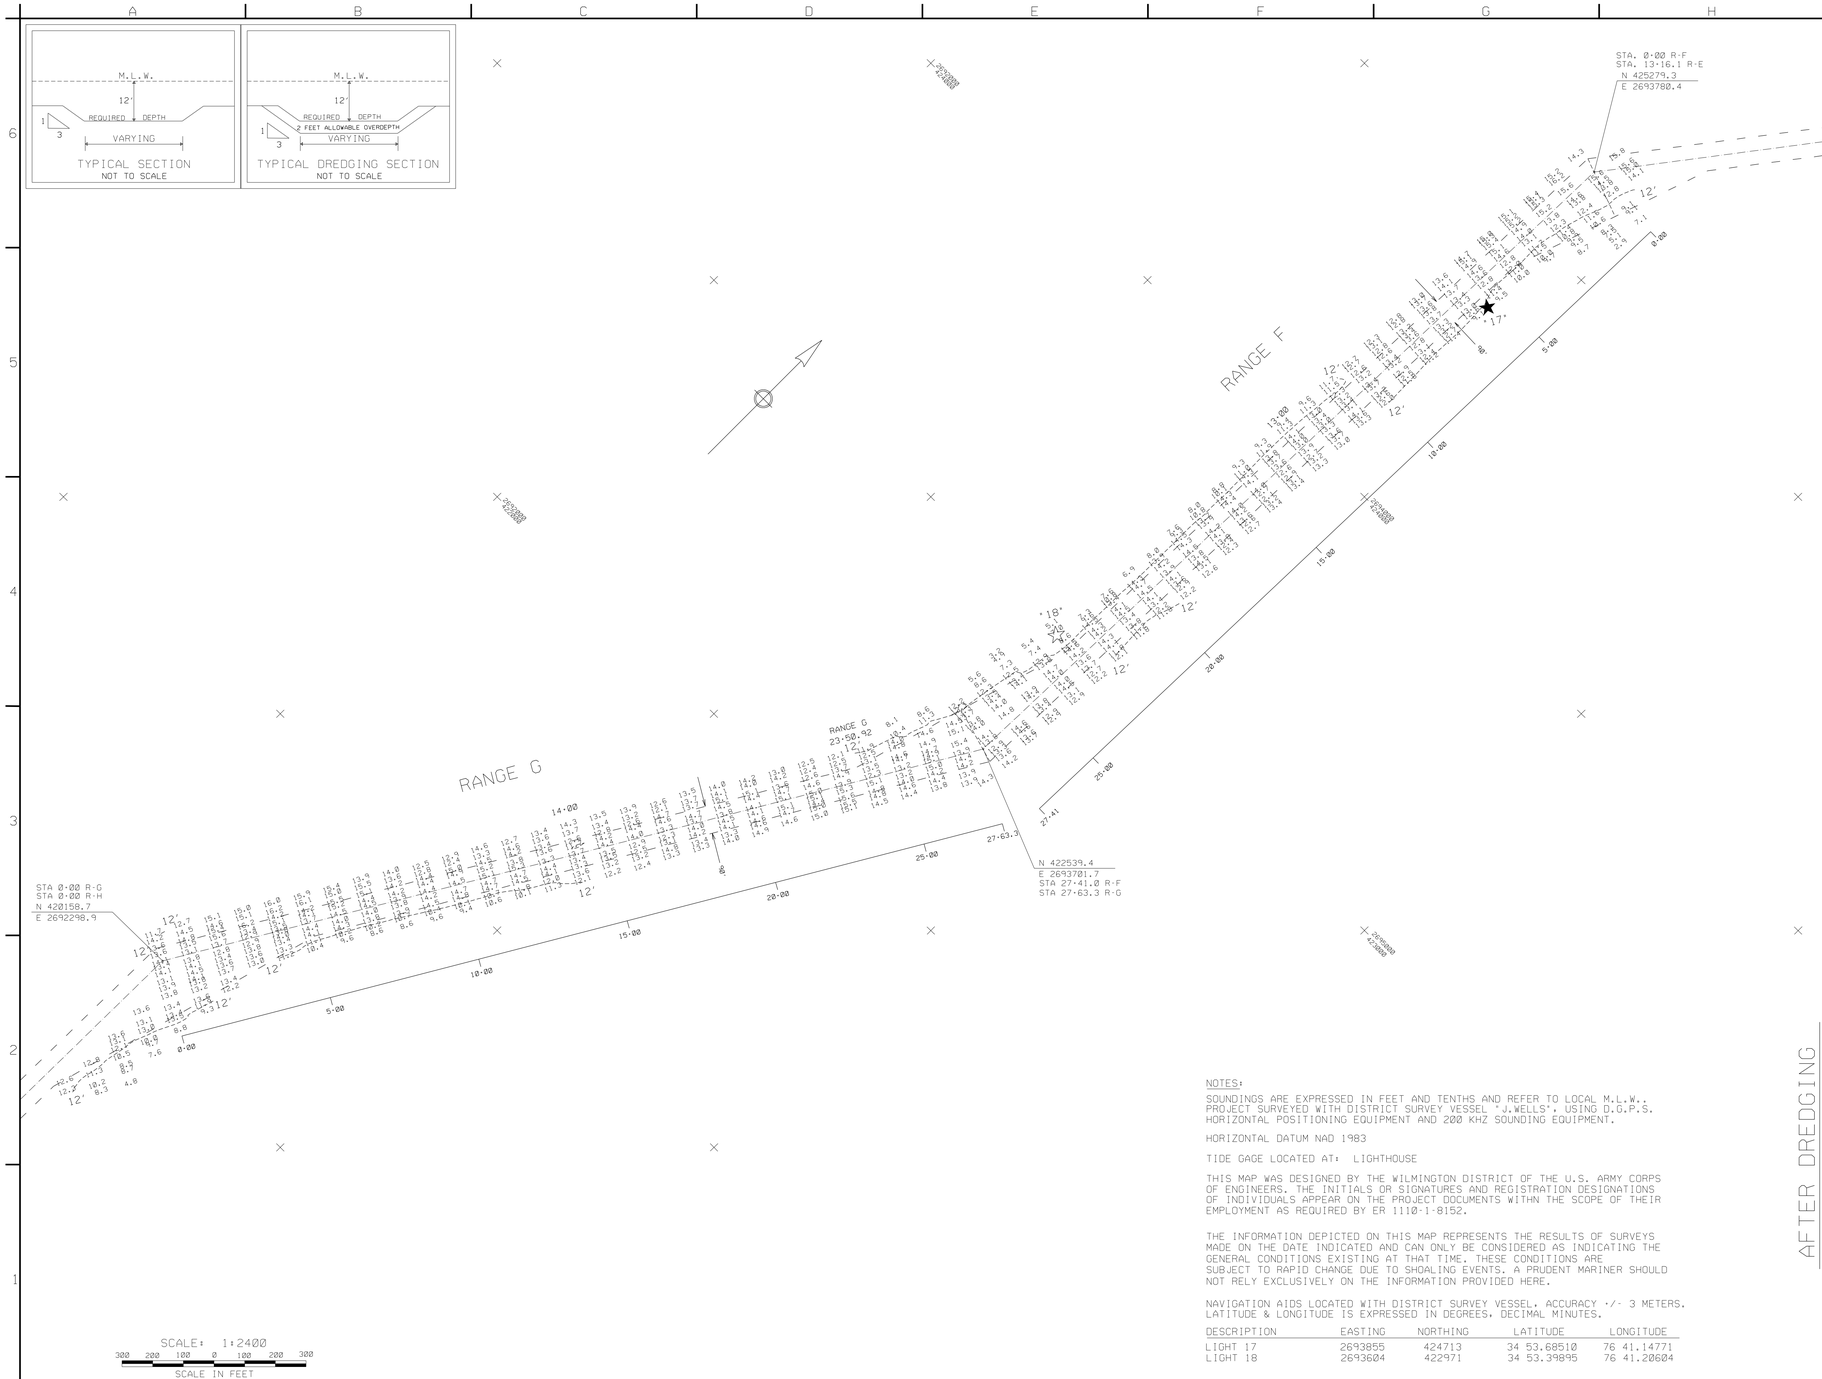

NOTES:

SOUNDINGS ARE EXPRESSED IN FEET AND TENTHS AND REFER TO LOCAL M.L.W.. PROJECT SURVEYED WITH DISTRICT SURVEY VESSEL 'J.WELLS'. USING D.G.P.S. HORIZONTAL POSITIONING EQUIPMENT AND 200 KHZ SOUNDING EQUIPMENT.

HORIZONTAL DATUM NAD 1983

TIDE GAGE LOCATED AT: LIGHTHOUSE

THIS MAP WAS DESIGNED BY THE WILMINGTON DISTRICT OF THE U.S. ARMY CORPS OF ENGINEERS. THE INITIALS OR SIGNATURES AND REGISTRATION DESIGNATIONS OF INDIVIDUALS APPEAR ON THE PROJECT DOCUMENTS WITHN THE SCOPE OF THEIR EMPLOYMENT AS REQUIRED BY ER 1110-1-8152.

THE INFORMATION DEPICTED ON THIS MAP REPRESENTS THE RESULTS OF SURVEYS MADE ON THE DATE INDICATED AND CAN ONLY BE CONSIDERED AS INDICATING THE GENERAL CONDITIONS EXISTING AT THAT TIME. THESE CONDITIONS ARE SUBJECT TO RAPID CHANGE DUE TO SHOALING EVENTS. A PRUDENT MARINER SHOULD NOT RELY EXCLUSIVELY ON THE INFORMATION PROVIDED HERE.

NAVIGATION AIDS LOCATED WITH DISTRICT SURVEY VESSEL. ACCURACY +/- 3 METERS. LATITUDE & LONGITUDE IS EXPRESSED IN DEGREES, DECIMAL MINUTES.

DESCRIPTION	EASTING	NORTHING	LATITUDE	LONGITUDE
LIGHT 17	2693855	424713	34 53.68510	76 41.14771
LIGHT 18	2693604	422971	34 53.39895	76 41.20604

US Army Corps of Engineers
Wilmington District

SYMBOL	DESCRIPTION	DATE APPROVED	SYMBOL	DESCRIPTION	DATE APPROVED

APPROVED BY: (LTC BRASSO)
MAP FILE: NOLIGHTER.DGN
NB 1891-87-21
SURVEYED: 24 & 28 SEP 2007
FILE NAME: CCF@PN24&28AD.DGN
PLOT SCALE: 1:2400
SURVEYED BY: CRP
DRAWN BY: RDF
CHECKED BY:
DATE: 4 OCT. 2007

U.S. ARMY ENGINEER DISTRICT
CORPS OF ENGINEERS
WILMINGTON, NORTH CAROLINA

CONTRACT # W912HN-07-C-0017

AFTER DREDGING

ATLANTIC INTRACOASTAL WATERWAY
BETWEEN
NORFOLK, VA. AND ST. JOHNS RIVER (N.A. WILMINGTON DISTRICT)

CORE CREEK
RANGES F & G

PLATE NUMBER

\ \ SAWNAV \ NAV \ AIWW \ NORBFT \ 2007 \ CORE CREEK \ R-G \ 09_24_AD CCG0924.CO. .DAT. .XST \ \ SAWNAV \ NAV \ AIWW \ NORBFT \ 2007 \ CORE CREEK \ R-F \ 09_28_AD CCF0928.CO. .DAT. .XST

.../R-F/09_28_ad/ccfg092428ad.dgn 10/3/2007 10:28:00 AM