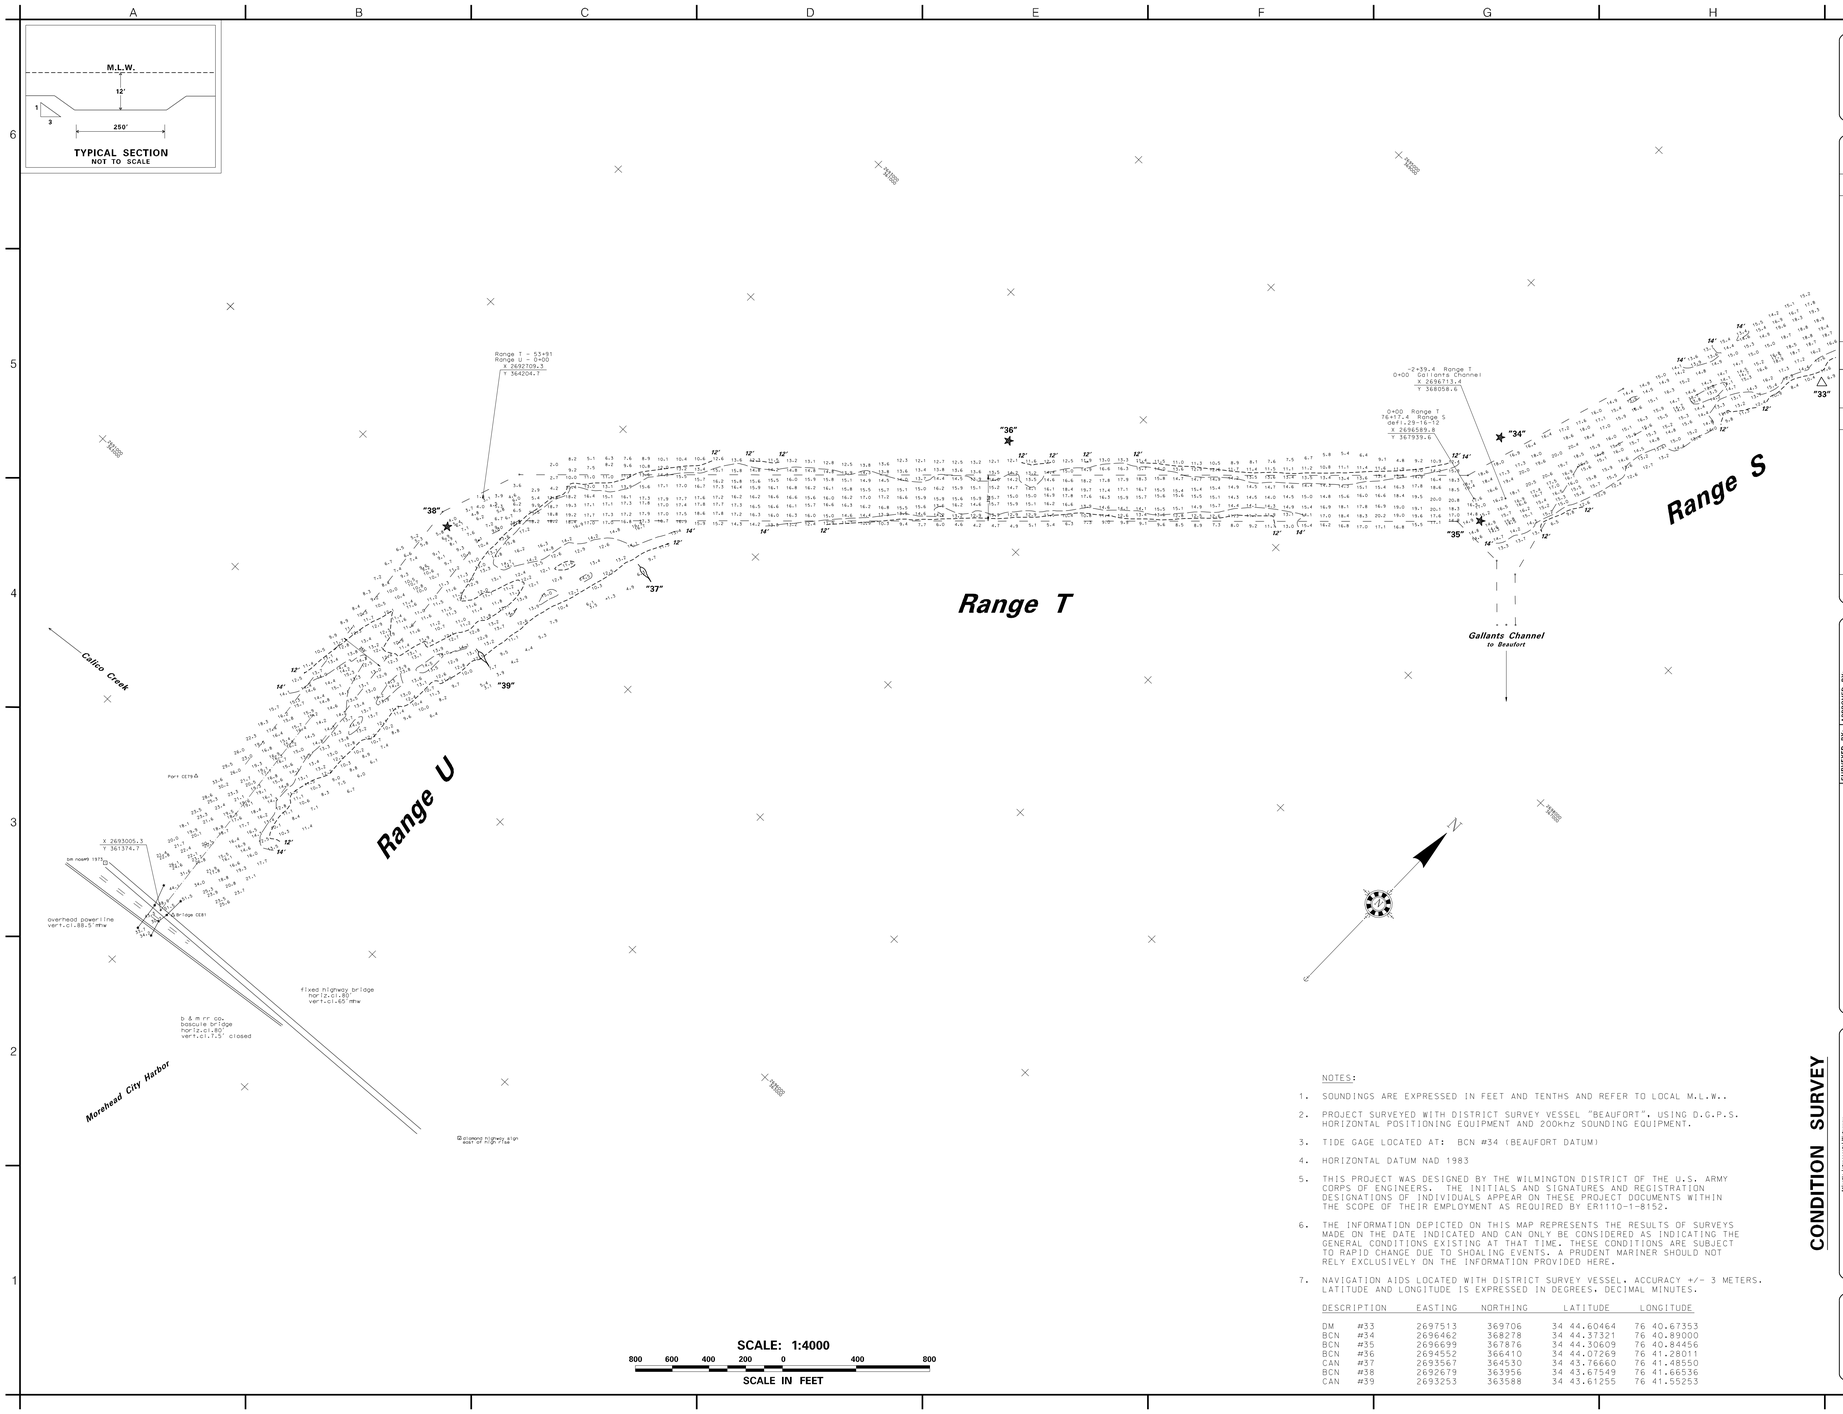

NOTES:

1. SOUNDINGS ARE EXPRESSED IN FEET AND TENTHS AND REFER TO LOCAL M.L.W..
2. PROJECT SURVEYED WITH DISTRICT SURVEY VESSEL "BEAUFORT", USING D.G.P.S. HORIZONTAL POSITIONING EQUIPMENT AND 200khz SOUNDING EQUIPMENT.
3. TIDE GAGE LOCATED AT: BCN #34 (BEAUFORT DATUM)
4. HORIZONTAL DATUM NAD 1983
5. THIS PROJECT WAS DESIGNED BY THE WILMINGTON DISTRICT OF THE U.S. ARMY CORPS OF ENGINEERS. THE INITIALS AND SIGNATURES AND REGISTRATION DESIGNATIONS OF INDIVIDUALS APPEAR ON THESE PROJECT DOCUMENTS WITHIN THE SCOPE OF THEIR EMPLOYMENT AS REQUIRED BY ER1110-1-8152.
6. THE INFORMATION DEPICTED ON THIS MAP REPRESENTS THE RESULTS OF SURVEYS MADE ON THE DATE INDICATED AND CAN ONLY BE CONSIDERED AS INDICATING THE GENERAL CONDITIONS EXISTING AT THAT TIME. THESE CONDITIONS ARE SUBJECT TO RAPID CHANGE DUE TO SHOALING EVENTS. A PRUDENT MARINER SHOULD NOT RELY EXCLUSIVELY ON THE INFORMATION PROVIDED HERE.
7. NAVIGATION AIDS LOCATED WITH DISTRICT SURVEY VESSEL. ACCURACY +/- 3 METERS. LATITUDE AND LONGITUDE IS EXPRESSED IN DEGREES. DECIMAL MINUTES.

DESCRIPTION	EASTING	NORTHING	LATITUDE	LONGITUDE
DM #33	2697513	369706	34 44.60464	76 40.67353
BCN #34	2696462	368278	34 44.37321	76 40.89000
BCN #35	2696699	367876	34 44.30609	76 40.84456
BCN #36	2694552	366410	34 44.07269	76 41.28011
CAN #37	2693567	364530	34 43.76660	76 41.48550
BCN #38	2692679	363956	34 43.67549	76 41.66536
CAN #39	2693253	363588	34 43.61255	76 41.55253

US Army Corps of Engineers
Wilmington District

SYMBOL	DESCRIPTION	DATE	APPROVED	SYMBOL	DESCRIPTION	DATE	APPROVED

U.S. ARMY ENGINEER DISTRICT
CORPS OF ENGINEERS
WILMINGTON, NORTH CAROLINA

SURVEYED BY: CRP
DRAWN BY: MSA
CHECKED BY:
DATE: 29 NOV 07
APPROVED BY: MAP FILE #
NOR-SFT 105-07-25
SURVEY DATE: 6,7 NOVEMBER 2007
FILE NAME: cc_t-u1107cs.dgn
PLOT SCALE: 1:4000

CONDITION SURVEY

Atlantic Intracoastal Waterway
Taylors Bay
Norfolk, VA and the St.Johns River, FL (Wilmington District)

Ranges T & U

PLATE NUMBER

Sheet of

.../cc_t-u1107cs.dgn 12/18/2007 10:49:01 AM