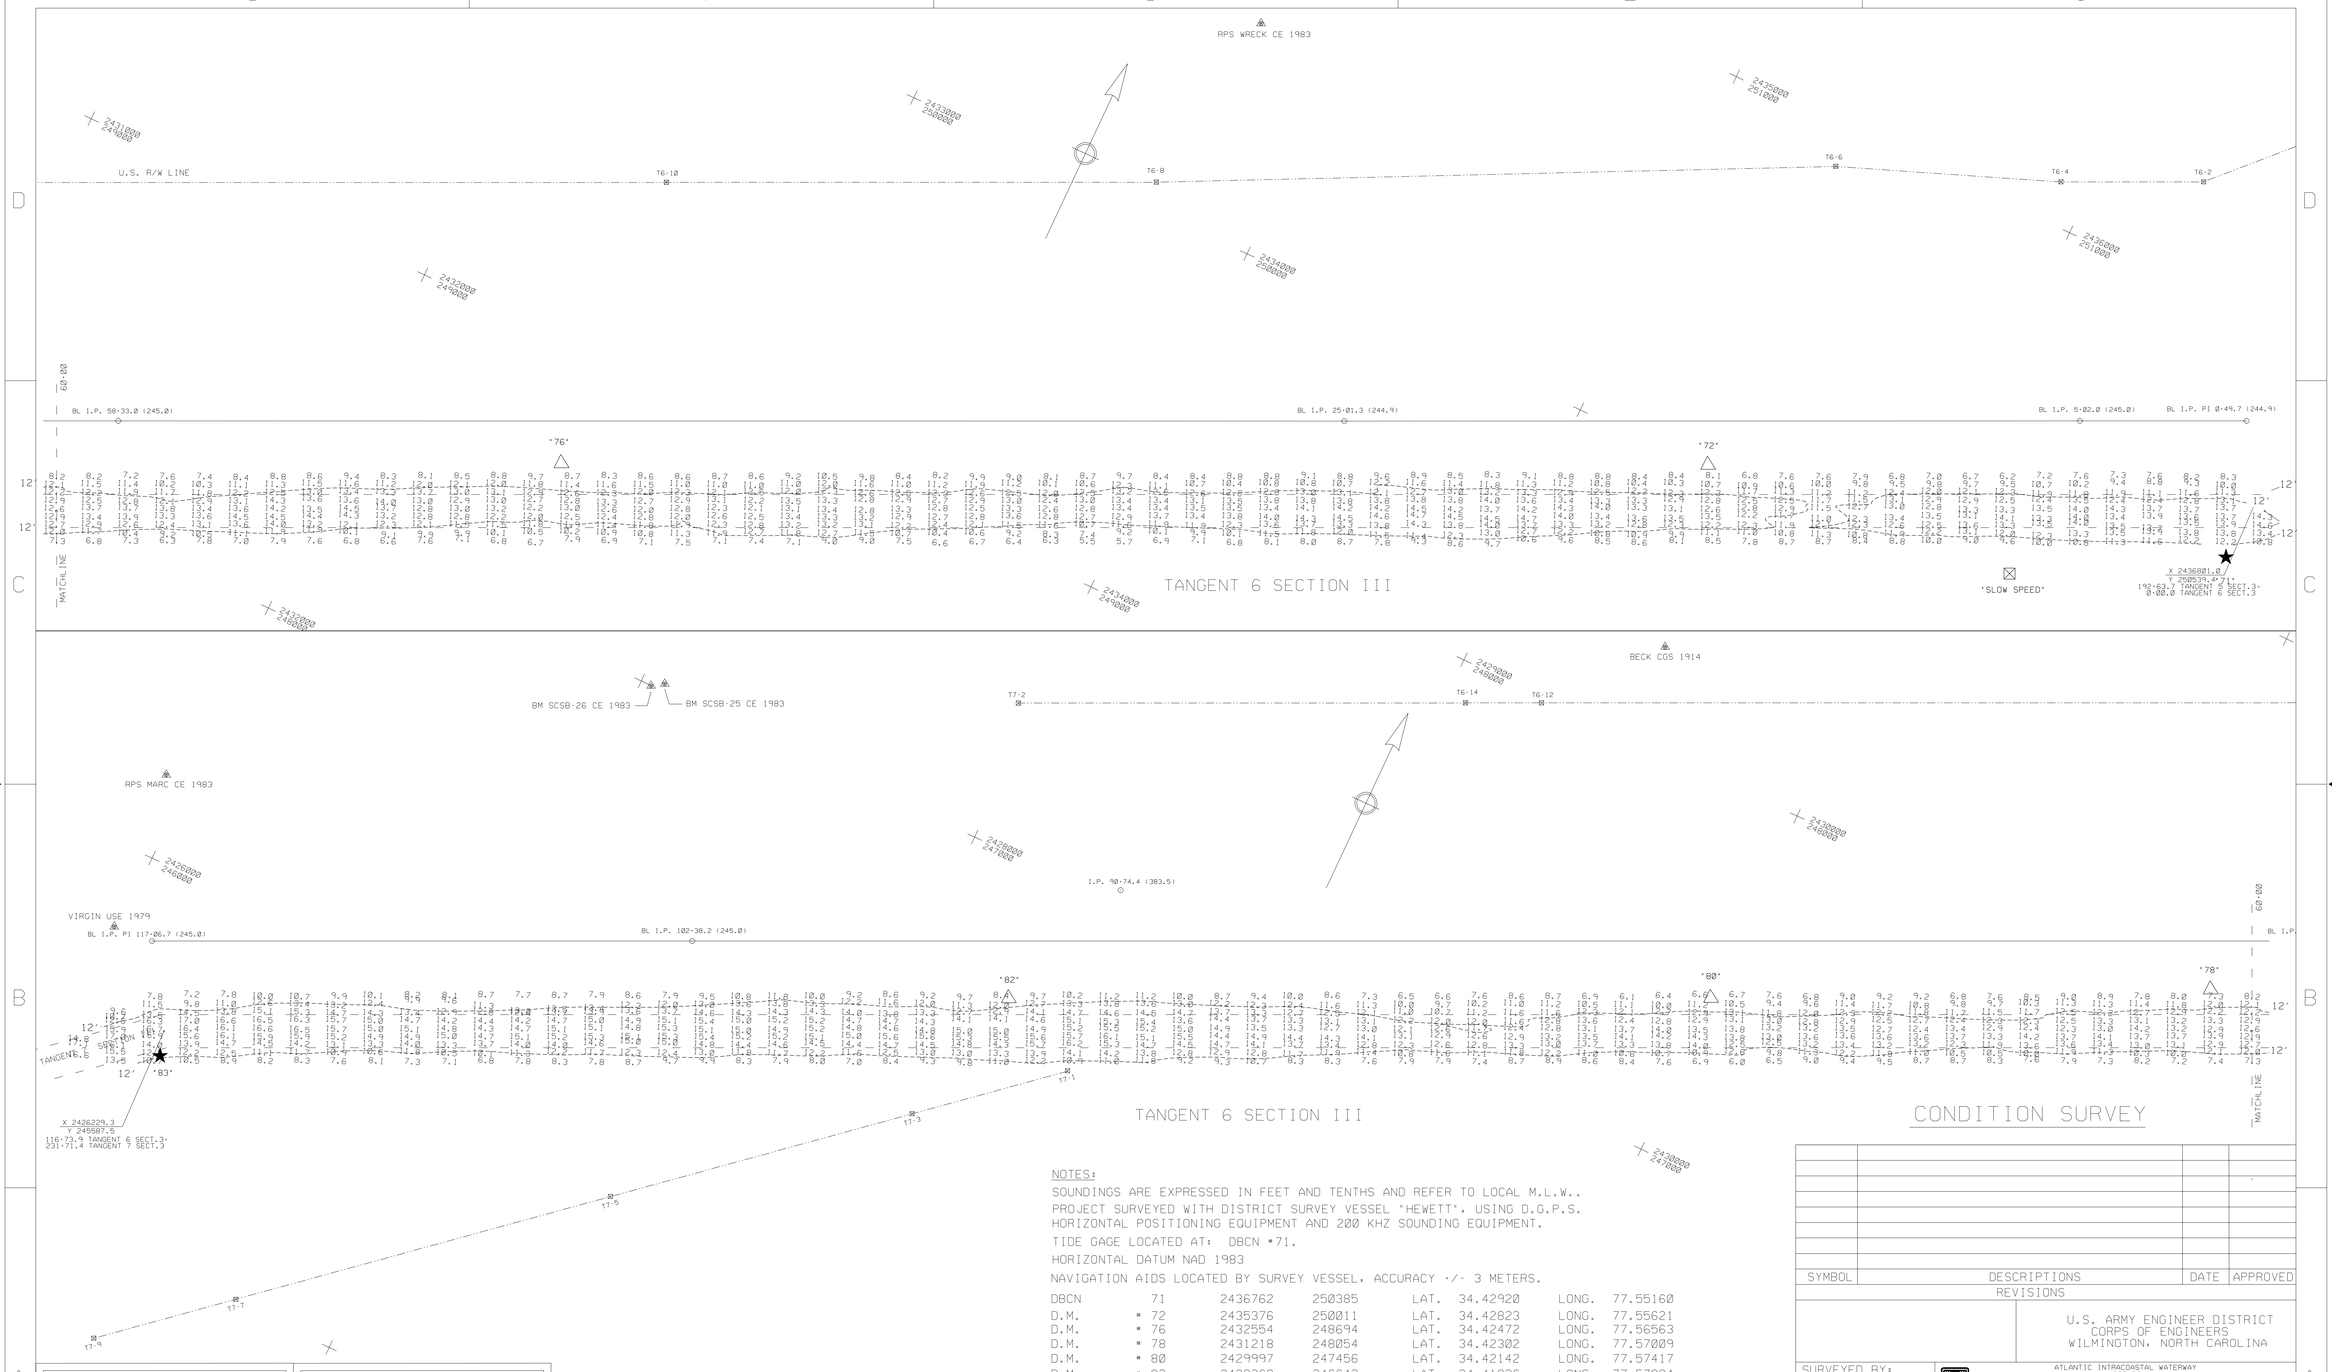

NOTES:

SOUNDINGS ARE EXPRESSED IN FEET AND TENTHS AND REFER TO LOCAL M.L.W..

PROJECT SURVEYED WITH DISTRICT SURVEY VESSEL "HEWETT", USING D.G.P.S. HORIZONTAL POSITIONING EQUIPMENT AND 200 KHZ SOUNDING EQUIPMENT.

TIDE GAGE LOCATED AT: DBCN #71.

HORIZONTAL DATUM NAD 1983

NAVIGATION AIDS LOCATED BY SURVEY VESSEL. ACCURACY +/- 3 METERS.

DBCN	71	2436762	250385	LAT.	34.42920	LONG.	77.55160
D.M.	# 72	2435376	250011	LAT.	34.42823	LONG.	77.55621
D.M.	# 76	2432554	248694	LAT.	34.42472	LONG.	77.56563
D.M.	# 78	2431218	248054	LAT.	34.42302	LONG.	77.57009
D.M.	# 80	2429997	247456	LAT.	34.42142	LONG.	77.57417
D.M.	# 82	2428269	246643	LAT.	34.41926	LONG.	77.57994
DBCN	# 83	2426246	245522	LAT.	34.41626	LONG.	77.58670
SLOW SPEED		2436245	250097	LAT.	34.42843	LONG.	77.55333

THIS PROJECT WAS DESIGNED BY THE WILMINGTON DISTRICT OF THE U.S. ARMY CORPS OF ENGINEERS. THE INITIALS OR SIGNATURES AND REGISTRATION DESIGNATIONS OF INDIVIDUALS APPEAR ON THESE PROJECT DOCUMENTS WITHIN THE SCOPE OF THEIR EMPLOYMENT AS REQUIRED BY ER 1110-1-8152.

THE INFORMATION DEPICTED ON THIS MAP REPRESENTS THE RESULT OF SURVEYS MADE ON THE DATE INDICATED AND CAN ONLY BE CONSIDERED AS INDICATING THE GENERAL CONDITIONS EXISTING AT THAT TIME.

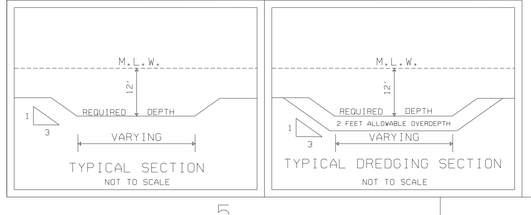

SCALE: 1:2000

200 100 0 100 200 300

SCALE IN FEET

SYMBOL	DESCRIPTIONS	DATE	APPROVED
	REVISIONS		

U.S. ARMY ENGINEER DISTRICT
CORPS OF ENGINEERS
WILMINGTON, NORTH CAROLINA

ATLANTIC INTRACOASTAL WATERWAY
BETWEEN
NORFOLK, VA. AND THE ST. JOHNS RIVER, FLA. (WILMINGTON DISTRICT)

US ARMY CORPS OF ENGINEERS

BEAUFORT TO CAPE FEAR RIVER, N.C.

TANGENT 6 SECTION III

(0+00 - 60+00)

SURVEYED BY: M.A.S.			
DRAWN BY: J.R.A.			
CHECKED BY:			
REVIEWED BY:	SCALE: 1: 2000	PLATE NUMBER:	SURVEYED: 24 FEBRUARY 2003
APPROVED BY:	DATE: 25 FEBRUARY 2003		
CHIEF, NAVIGATION BRANCH	MAP FILE NO. AIWW BFT-CFR 105-03-20		SHEET OF

AIWW/BFT-CFR/2003/T6S3_55.CO/.XST/.DGN

G:/WEBSITE/t6s3cs55.dgn 02/26/2003 06:52:57 AM