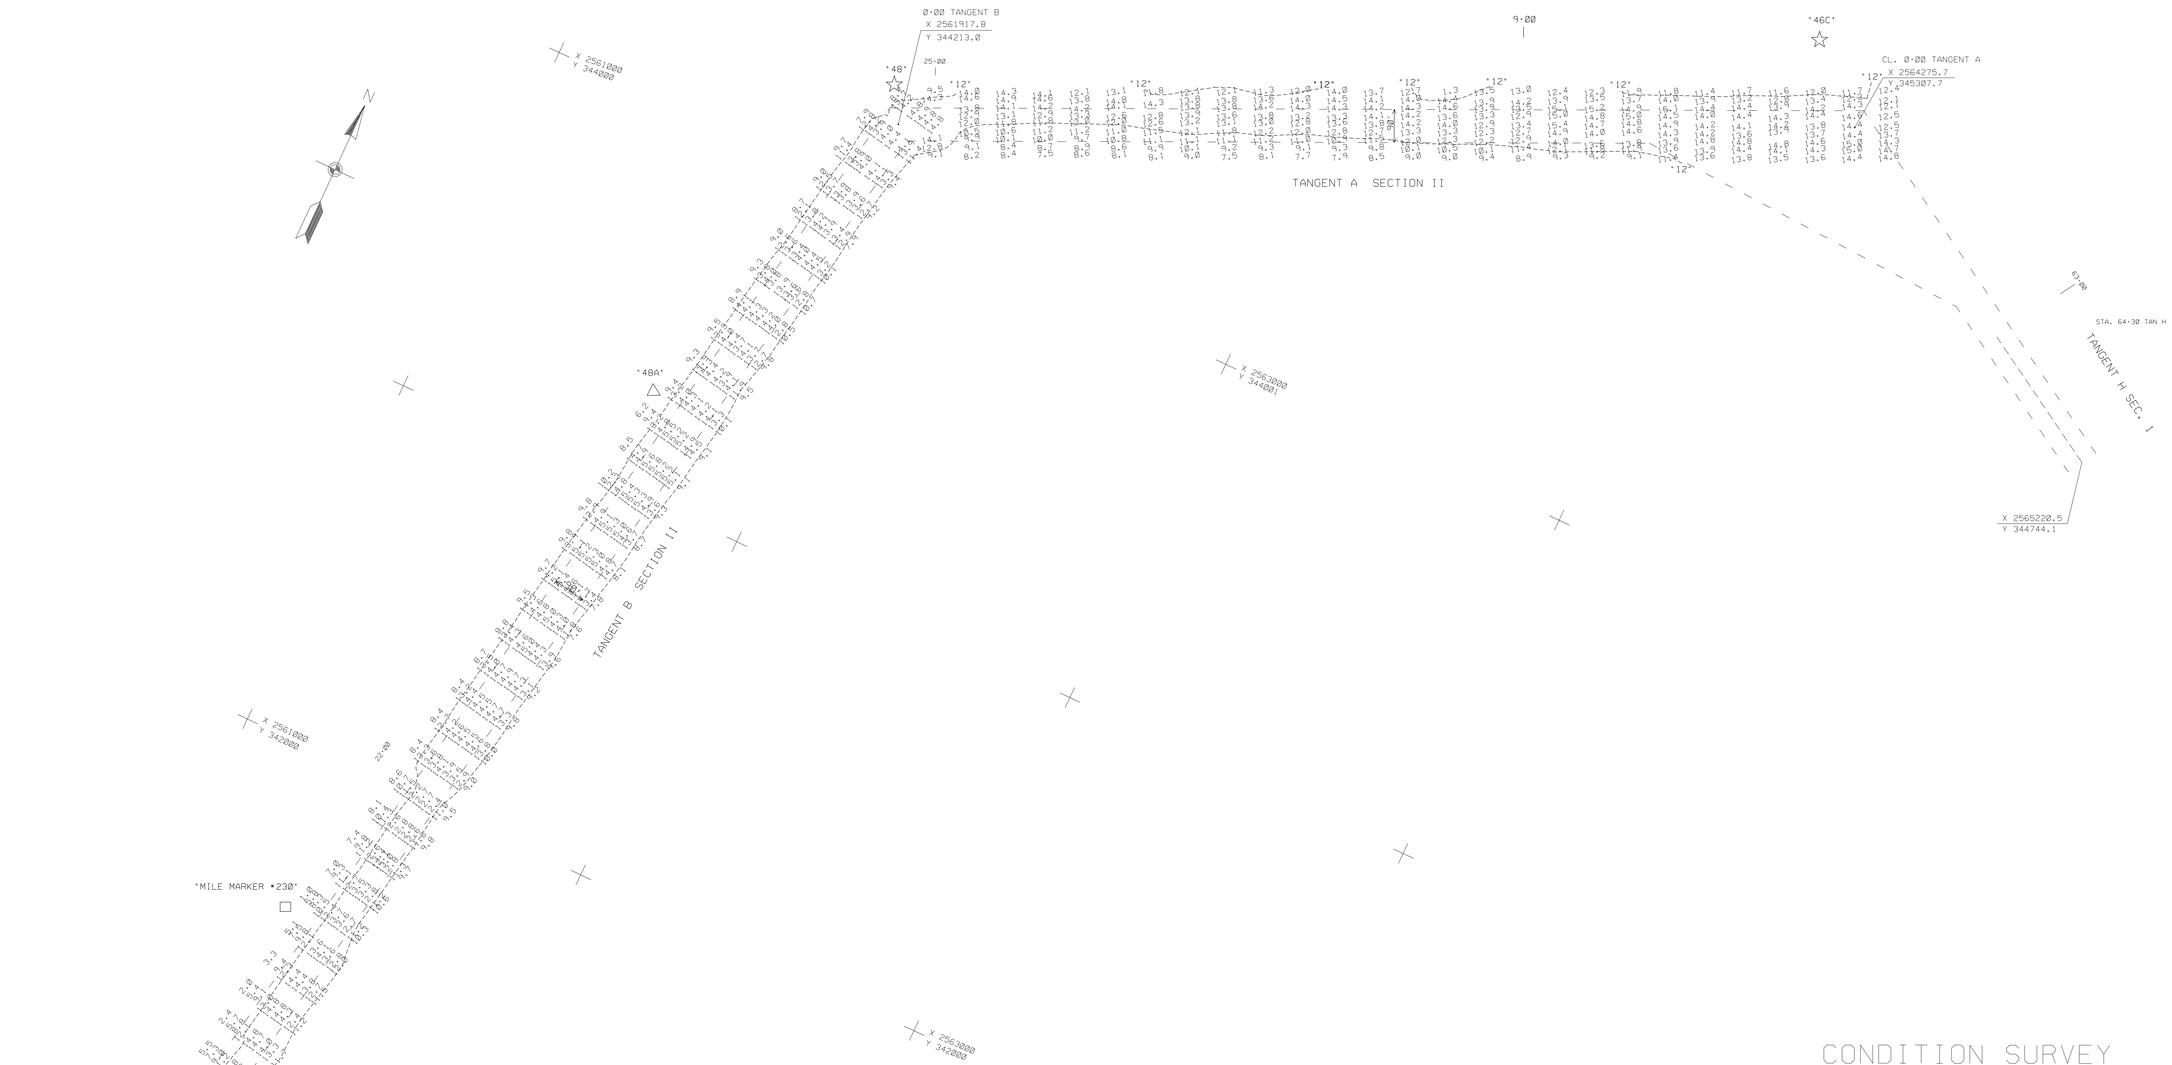

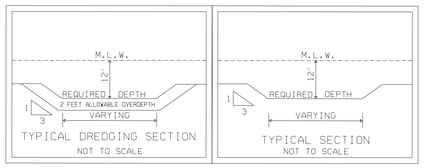

NOTES:

SOUNDINGS ARE EXPRESSED IN FEET AND TENTHS AND REFER TO LOCAL M.L.W..
PROJECT SURVEYED WITH DISTRICT SURVEY VESSEL 'HEWETT', USING D.G.P.S.
HORIZONTAL POSITIONING EQUIPMENT AND 200 KHZ SOUNDING EQUIPMENT.
TIDE GAGE LOCATED AT: BCN 46C
HORIZONTAL DATUM NAD 1983
NAVIGATION AIDS LOCATED WITH SURVEY VESSEL. ACCURACY PLUS/MINUS 3 METERS.

BCN 46C	2564089	345483	LAT. 34.68461	LONG. 77.12348
DM 47	2564610	344912	LAT. 34.68302	LONG. 77.12178
BCN 48	2561859	344306	LAT. 34.68150	LONG. 77.13097
DM 48A	2561620	343275	LAT. 34.67868	LONG. 77.13183
BCN 49	2561304	340481	LAT. 34.67102	LONG. 77.13306
NUN 50	2561206	340735	LAT. 34.67172	LONG. 77.13337
MB 230	2561313	341578	LAT. 34.67403	LONG. 77.13296

THE INFORMATION DEPICTED ON THIS MAP REPRESENTS THE RESULTS OF SURVEYS MADE ON THE DATE INDICATED AND CAN ONLY BE CONSIDERED AS INDICATING THE GENERAL CONDITIONS EXISTING AT THAT TIME.

THIS PROJECT WAS DESIGNED BY THE WILMINGTON DISTRICT OF THE U.S. ARMY CORPS OF ENGINEERS. THE INITIALS OR SIGNATURES AND REGISTRATION DESIGNATIONS OF INDIVIDUALS APPEAR ON THESE PROJECT DOCUMENTS WITHIN THE SCOPE OF THEIR EMPLOYMENT AS REQUIRED BY ER 1110-1-8152.

SCALE: 1:2000
200 100 0 100 200 300
SCALE IN FEET

CONDITION SURVEY

SYMBOL	DESCRIPTIONS	DATE	APPROVED

REVISIONS

U.S. ARMY ENGINEER DISTRICT
CORPS OF ENGINEERS
WILMINGTON, NORTH CAROLINA

ATLANTIC INTRACOASTAL WATERWAY
BETWEEN
NORFOLK, VA. AND THE ST.JOHNS RIVER, FLA. (WILMINGTON DISTRICT)
US ARMY CORPS
OF ENGINEERS

TANGENT A SECTION 2
TANGENT B SECTION 2

SURVEYED BY:	M.A.S.
DRAWN BY:	A.G.F.
CHECKED BY:	J.D.E.
REVIEWED BY:	
APPROVED BY:	
CHIEF, NAVIGATION BRANCH	

SCALE: 1:2000	NUMBER:	SURVEYED: 23,24 MAY 2002
DATE: 28 MAY 2002		
MAP FILE NO. AIWW BFT-CFR 105-02-26		SHEET OF

AIWW/BFT-CF/2002/TABS2144.DGN/TBS2_143.CO/.XST/TAS2_144.CO/.XST

.../AIWW/bftcfr/tabs2144.dgn 05/28/2002 11:52:24 AM