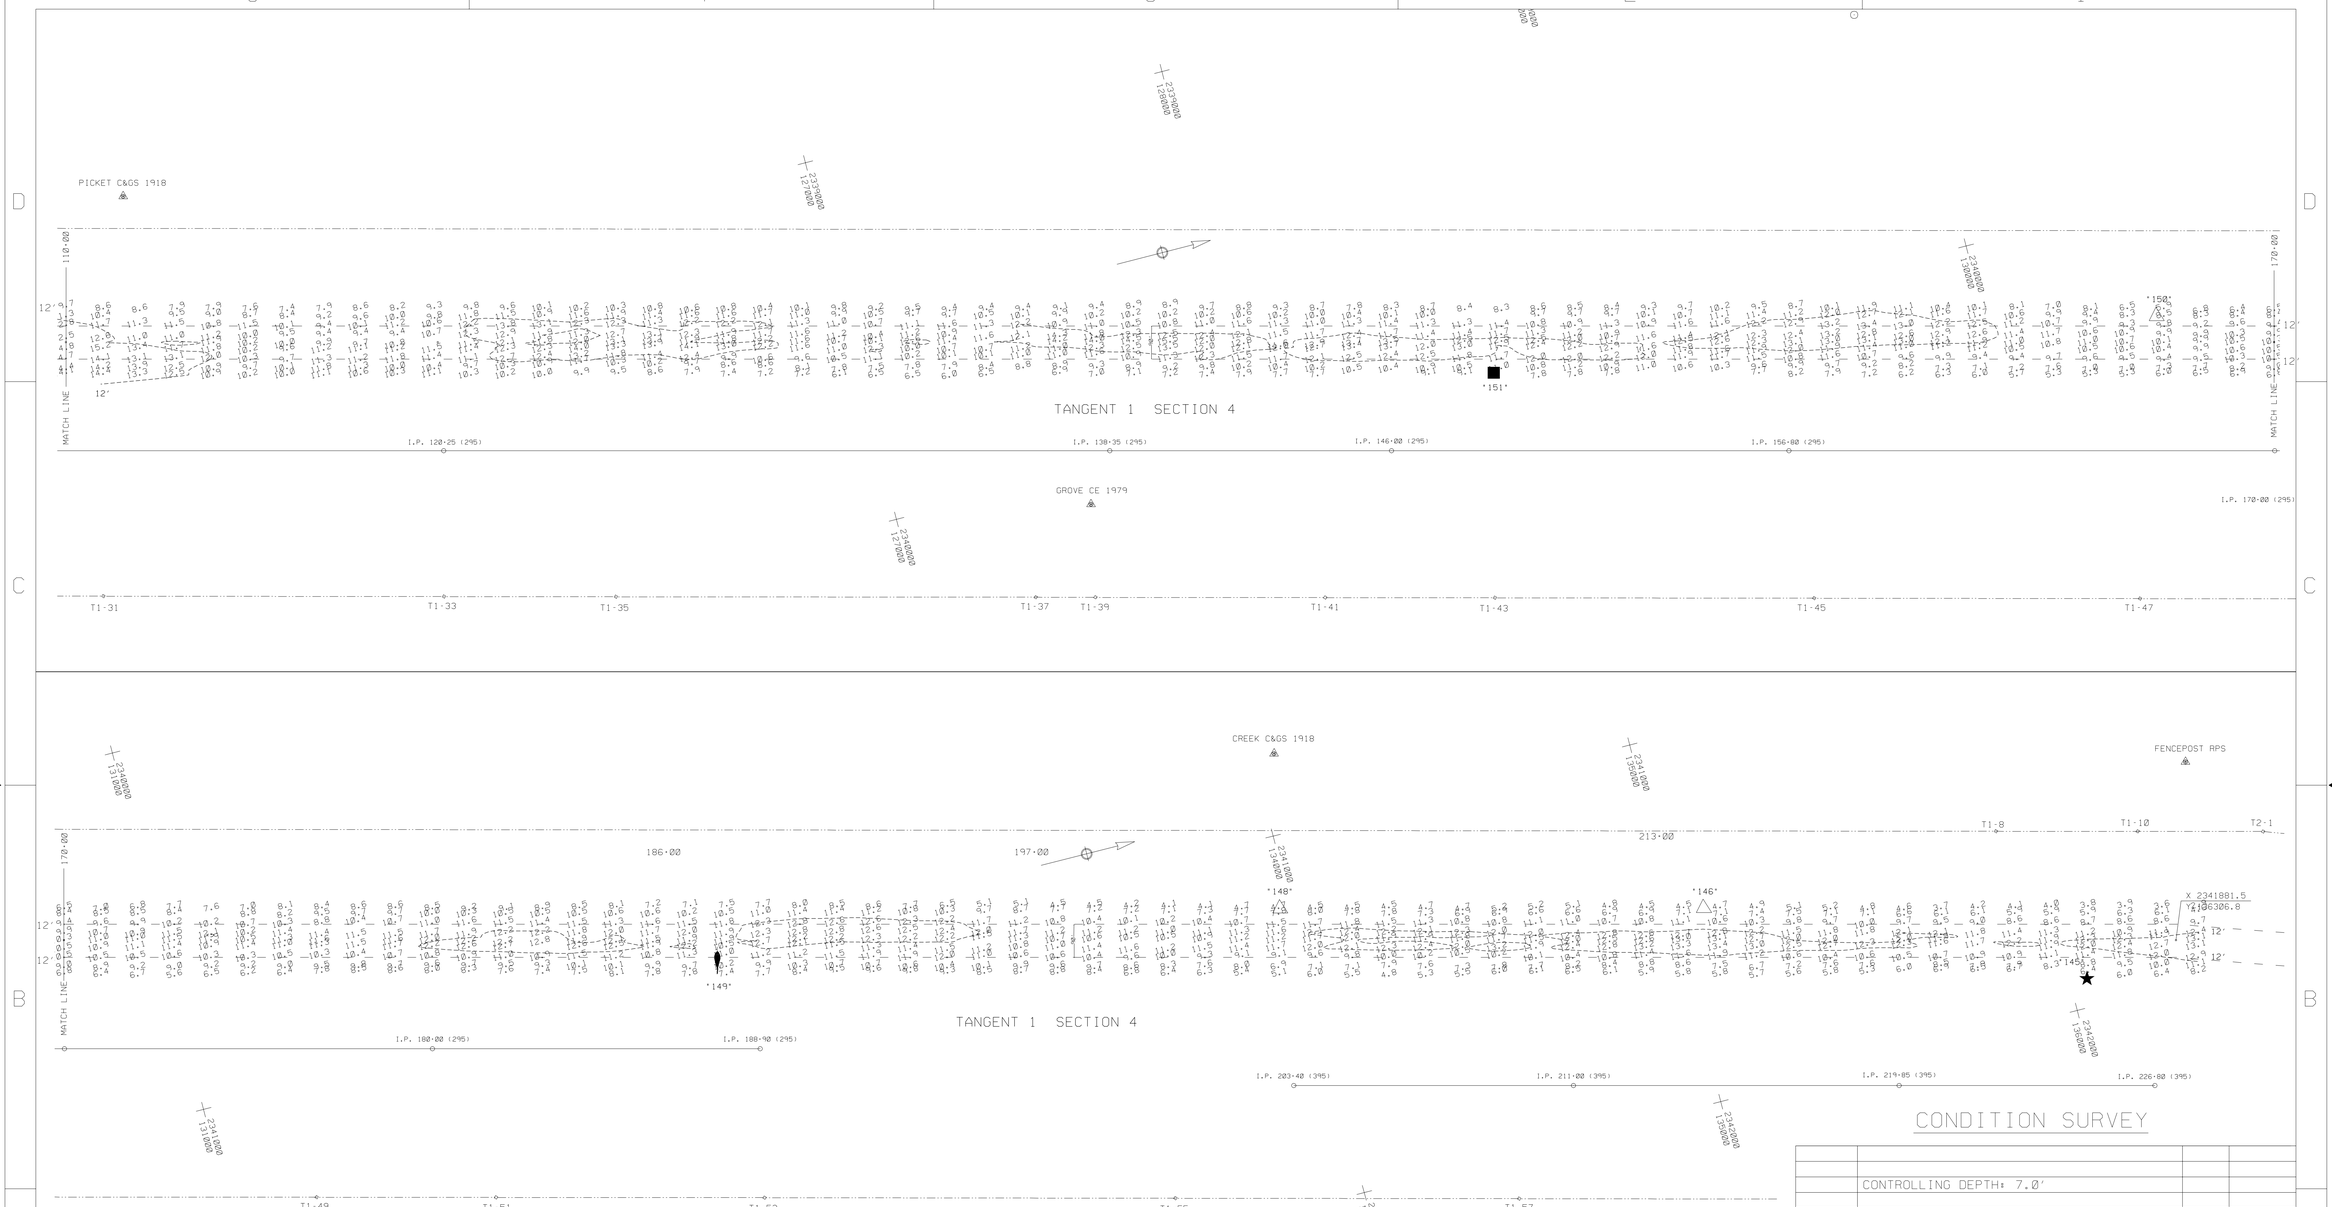

CONDITION SURVEY

NOTES:

SOUNDINGS ARE EXPRESSED IN FEET AND TENTHS AND REFER TO LOCAL M.L.W..

PROJECT SURVEYED WITH DISTRICT SURVEY VESSEL 'SANDERSON', USING D.G.P.S. HORIZONTAL POSITIONING EQUIPMENT AND 200 KHZ SOUNDING EQUIPMENT.

TIDE GAGE LOCATED AT: INLET WATCH MARINA

HORIZONTAL DATUM NAD 1983

NAVAGATION AIDS LOCATED BY SURVEY VESSEL, ACCURACY +/- 3 METERS.

DESCRIPTION		EASTING	NORTHING	LATITUDE	LONGITUDE
DM	• 145	2341931	136044	34 07.10640	77 52.22178
DM	• 146	2341479	135085	34 05.22589	77 52.31361
DM	• 149	2340917	132462	34 06.51778	77 52.43088
DM	• 150	2340313	130454	34 06.18796	77 52.55502
DM	• 151	2340016	128671	34 05.89449	77 52.61794
DM	• 148	2341194	133969	34 06.76566	77 52.99851

THIS PROJECT WAS DESIGNED BY THE WILMINGTON DISTRICT OF THE U.S. ARMY CORPS OF ENGINEERS. THE INITIALS OR SIGNATURES AND REGISTRATION DESIGNATIONS OF INDIVIDUALS APPEAR ON THESE PROJECT DOCUMENTS WITHIN THE SCOPE OF THEIR EMPLOYMENT AS REQUIRED BY ER 1110-1-8152.

THE INFORMATION DEPICTED ON THIS MAP REPRESENTS THE RESULT OF SURVEYS MADE ON THE DATE INDICATED AND CAN ONLY BE CONSIDERED AS INDICATING THE GENERAL CONDITIONS EXISTING AT THAT TIME.

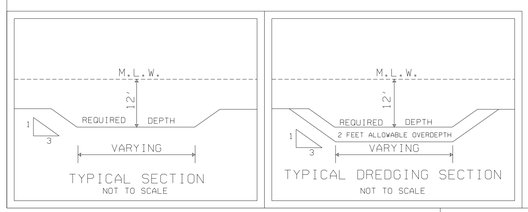

SYMBOL	DESCRIPTIONS	DATE	APPROVED
	CONTROLLING DEPTH: 7.0'		

REVISIONS

U.S. ARMY ENGINEER DISTRICT
CORPS OF ENGINEERS
WILMINGTON, NORTH CAROLINA

ATLANTIC INTRACOASTAL WATERWAY
BETWEEN
NORFOLK VA. AND THE ST. JOHNS RIVER, FLA. (WILMINGTON DISTRICT)

US ARMY CORPS OF ENGINEERS

BEAUFORT TO CAPE FEAR RIVER, N.C.

TANGENT 1 SECTION IV

(STA. 110+00 - 227+40)

SURVEYED BY: SV	SCALE: 1 : 2000	PLATE NUMBER:	SURVEYED: 24 FEBRUARY 2004
DRAWN BY: JRA	DATE: 25 FEBRUARY 2004		
CHECKED BY:	MAP NO.AIWW		
REVIEWED BY:			SHEET OF
APPROVED BY:			
CHIEF, NAVIGATION BRANCH	AIWW BFT-CFR 105-04-07		

AIWW / BFT-CFR / S-4 / T-1 / CBX55CS.DGN/ .CO/ .XST/ . DAT

.../New_Survey/cbx/CBX55CS.dgn 02/25/2004 01:46:47 PM