


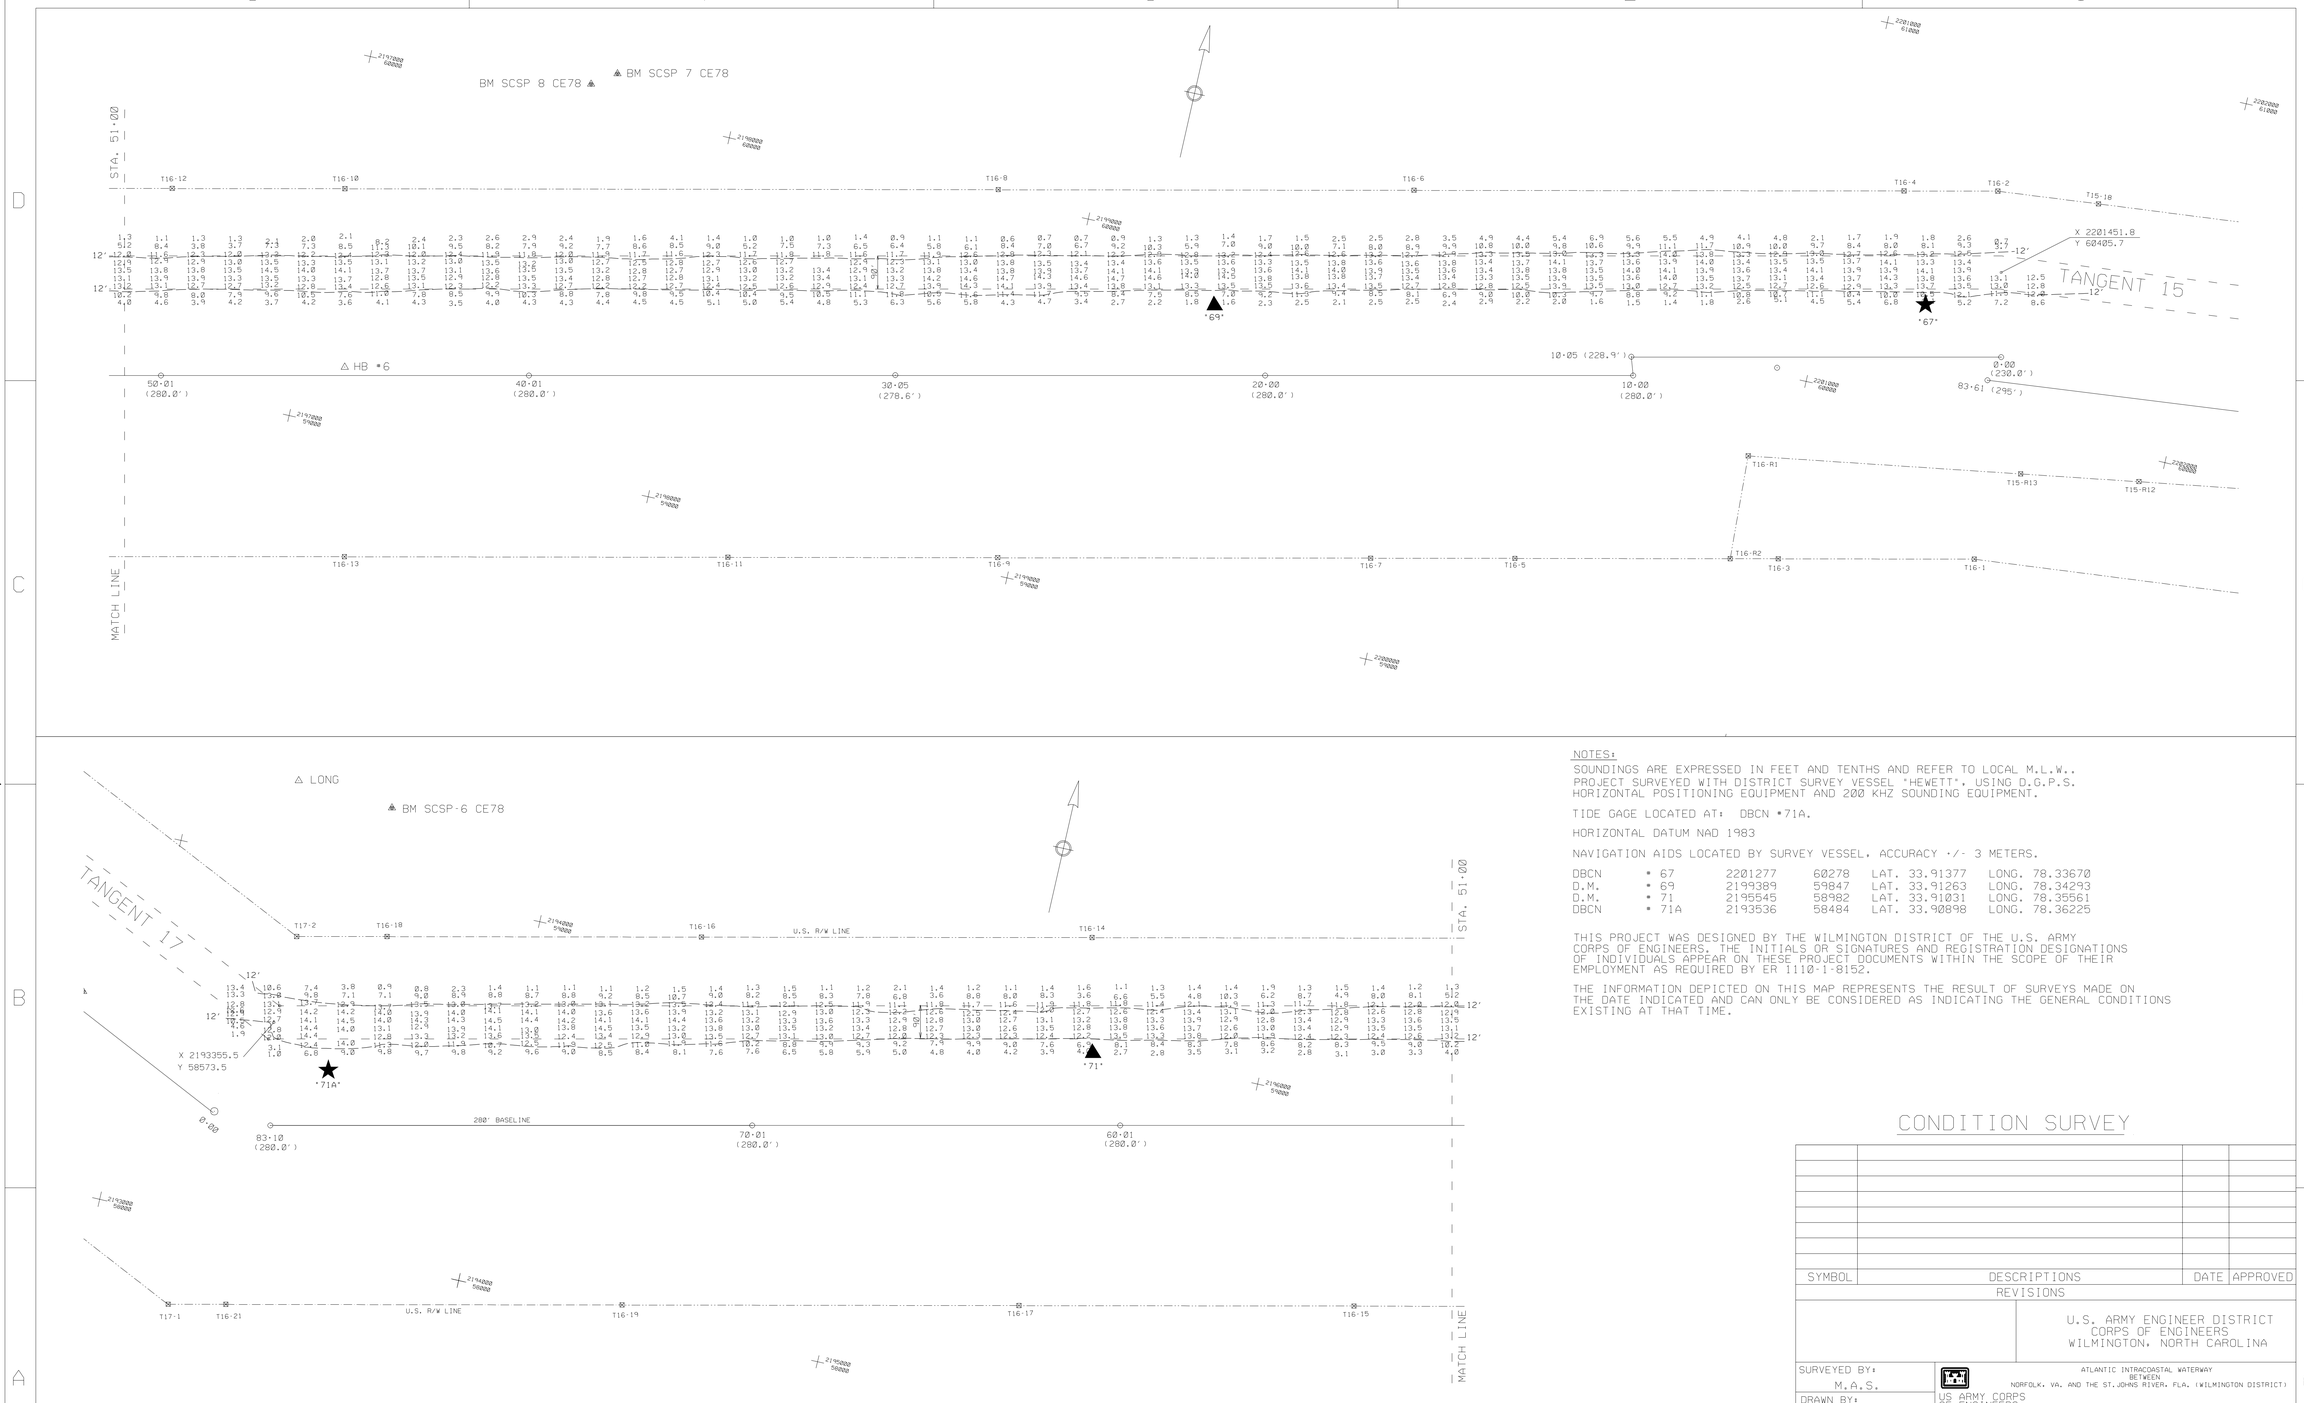


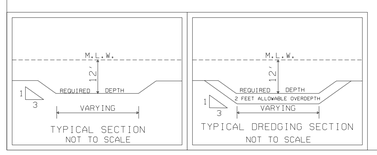





SCALE: 1:2000

200 100 0 100 200 300

SCALE IN FEET

NOTES:

SOUNDINGS ARE EXPRESSED IN FEET AND TENTHS AND REFER TO LOCAL M.L.W..
PROJECT SURVEYED WITH DISTRICT SURVEY VESSEL "HEWETT". USING D.G.P.S.
HORIZONTAL POSITIONING EQUIPMENT AND 200 KHZ SOUNDING EQUIPMENT.

TIDE GAGE LOCATED AT: DBCN #71A.

HORIZONTAL DATUM NAD 1983

NAVIGATION AIDS LOCATED BY SURVEY VESSEL. ACCURACY +/- 3 METERS.

| | | | | | |
|---|---|---|---|---|---|
| DBCN | #67 | 2201277 | 60278 | LAT. 33.91377 | LONG. 78.33670 |
| D.M. | #69 | 2199389 | 59847 | LAT. 33.91263 | LONG. 78.34293 |
| D.M. | #71 | 2195545 | 58982 | LAT. 33.91031 | LONG. 78.35561 |
| DBCN | #71A | 2193536 | 58484 | LAT. 33.90898 | LONG. 78.36225 |

THIS PROJECT WAS DESIGNED BY THE WILMINGTON DISTRICT OF THE U.S. ARMY CORPS OF ENGINEERS. THE INITIALS OR SIGNATURES AND REGISTRATION DESIGNATIONS OF INDIVIDUALS APPEAR ON THESE PROJECT DOCUMENTS WITHIN THE SCOPE OF THEIR EMPLOYMENT AS REQUIRED BY ER 1110-1-8152.

THE INFORMATION DEPICTED ON THIS MAP REPRESENTS THE RESULT OF SURVEYS MADE ON THE DATE INDICATED AND CAN ONLY BE CONSIDERED AS INDICATING THE GENERAL CONDITIONS EXISTING AT THAT TIME.

# CONDITION SURVEY

| SYMBOL | DESCRIPTIONS | DATE | APPROVED |
|---|---|---|---|
| | REVISIONS | | |

U.S. ARMY ENGINEER DISTRICT
CORPS OF ENGINEERS
WILMINGTON, NORTH CAROLINA

ATLANTIC INTRACOASTAL WATERWAY
BETWEEN
NORFOLK, VA. AND THE ST.JOHNS RIVER, FLA. (WILMINGTON DISTRICT)

US ARMY CORPS
OF ENGINEERS

CAPE FEAR RIVER - LITTLE RIVER, S.C.
TANGENT 16

| | | | |
|---|---|---|---|
| SURVEYED BY: M.A.S. | SCALE: 1 : 2000 | PLATE NUMBER: | SURVEYED: 30 AUGUST 2001 |
| DRAWN BY: GLG | DATE: 30 AUGUST 2001 | | |
| CHECKED BY: | MAP FILE NO. | | |
| REVIEWED BY: | | | |
| APPROVED BY: | | | |
| CHIEF, NAVIGATION BRANCH | AIWW CFR-LR 105-01-35 | | SHEET OF |

AIWW/CFRLR/2001/T16242.CO/.XST/.DGN

.../WEBSITE/UPDATE/cflr/t16242.dgn 02/28/2003 02:18:43 PM