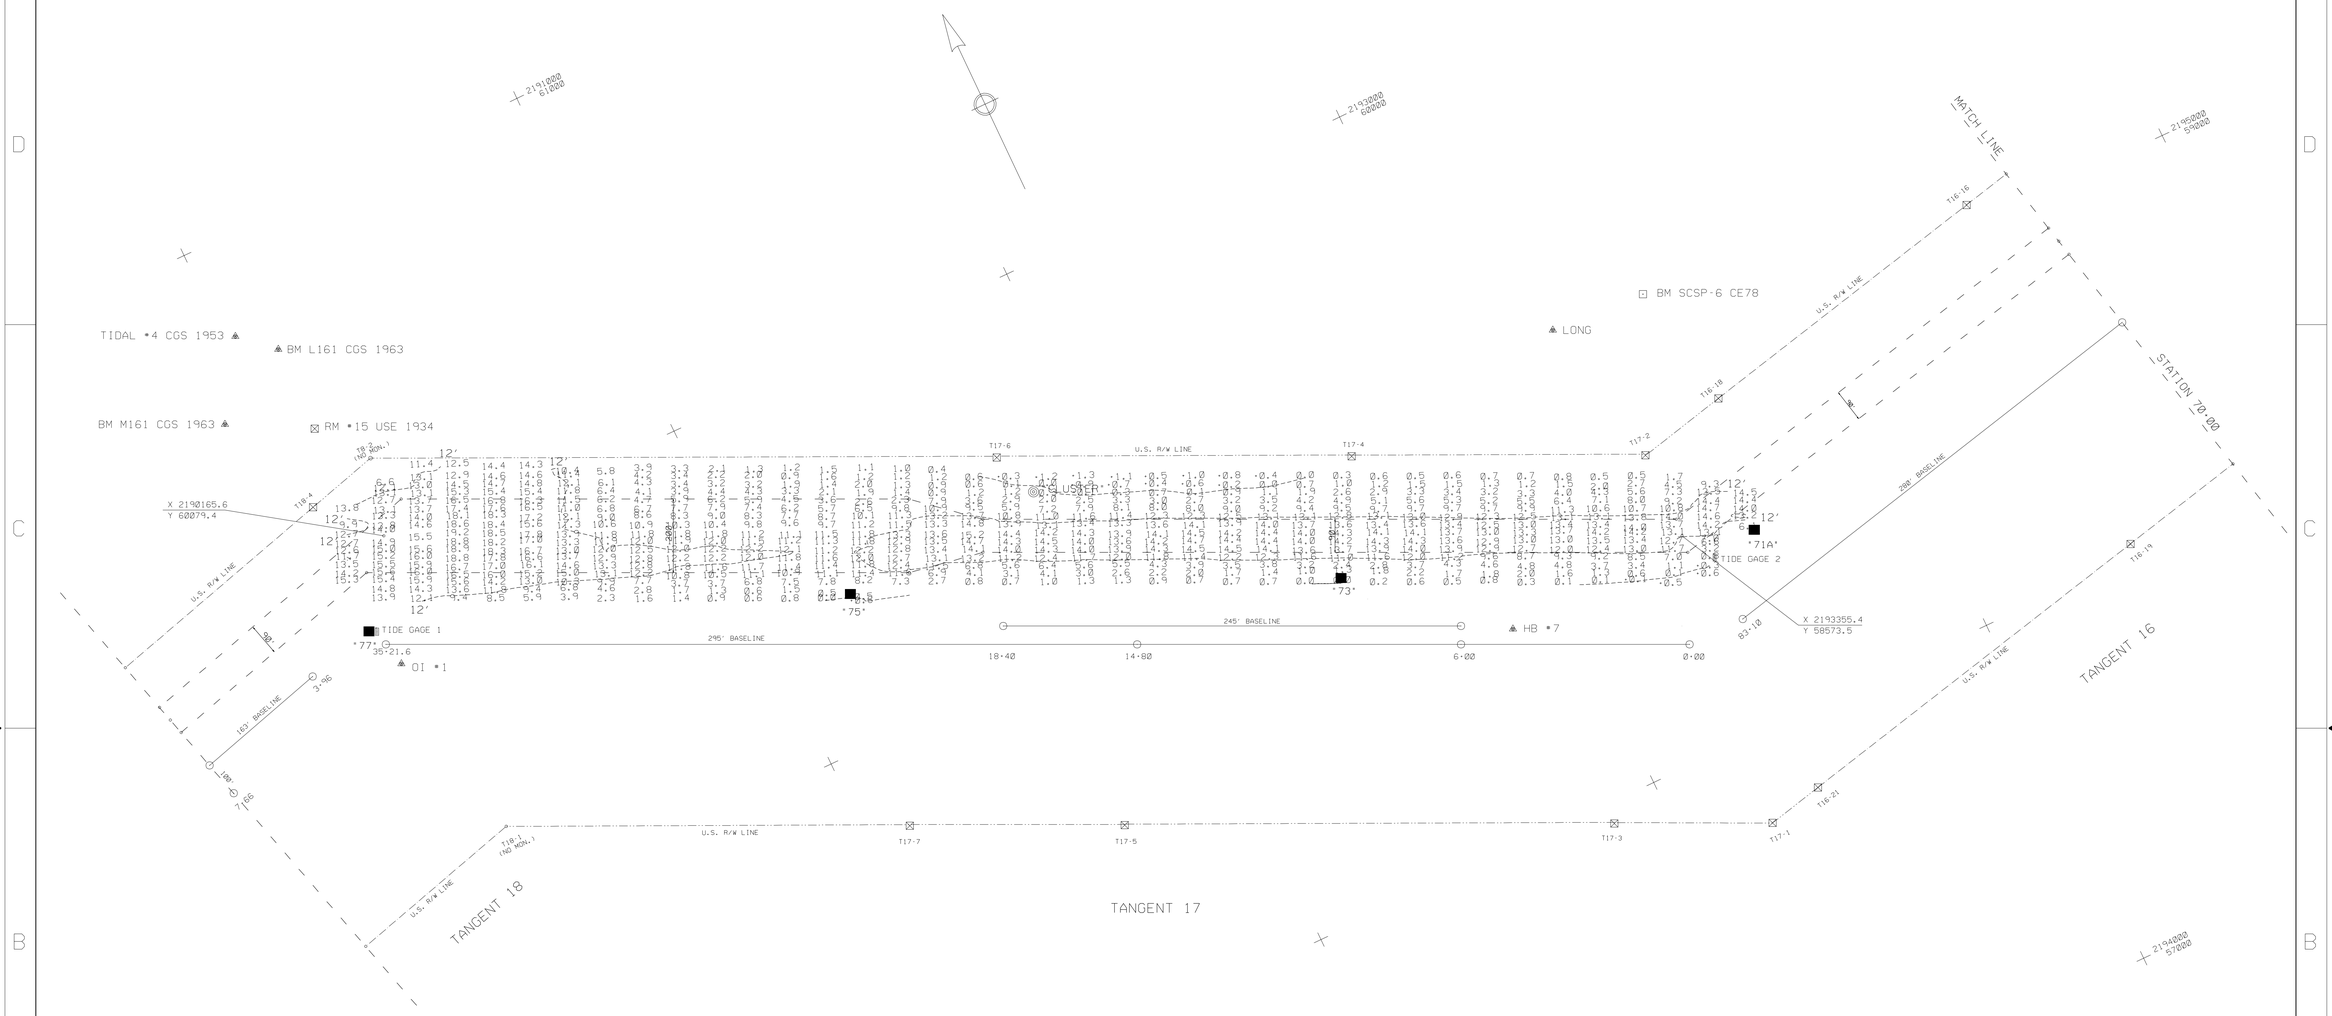

NOTES:

SOUNDINGS ARE EXPRESSED IN FEET AND TENTHS AND REFER TO LOCAL M.L.W. BALDHEAD DATUM.

PROJECT SURVEYED WITH DISTRICT SURVEY VESSEL "HEWETT", USING D.G.P.S. HORIZONTAL POSITIONING EQUIPMENT AND 200 KHZ SOUNDING EQUIPMENT.

TIDE GAGE LOCATED AT: DBCN •77

HORIZONTAL DATUM NAD 1983.

NAVIGATION AIDS LOCATED BY SURVEY VESSEL. ACCURACY +/- 3 METERS.

DBCN	• 71A	2193521	58499	33.90901	78.36229
D.M.	• 73	2192461	58883	33.91009	78.36577
D.M.	• 75	2191264	59401	33.91153	78.36970
DBCN	• 77	2190037	59867	33.91286	78.37374

THIS PROJECT WAS DESIGNED BY THE WILMINGTON DISTRICT OF THE U.S. ARMY CORPS OF ENGINEERS. THE INITIALS OR SIGNATURES AND REGISTRATION DESIGNATIONS OF INDIVIDUALS APPEAR ON THESE PROJECT DOCUMENTS WITHIN THE SCOPE OF THEIR EMPLOYMENT AS REQUIRED ER 1110-1-8152.

THE INFORMATION DEPICTED ON THIS MAP REPRESENTS THE RESULT OF SURVEYS MADE ON THE DATE INDICATED AND CAN ONLY BE CONSIDERED AS INDICATING THE GENERAL CONDITIONS EXISTING AT THAT TIME.

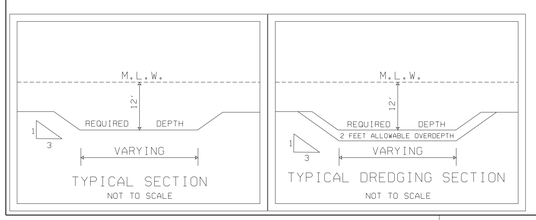

SCALE: 1:2000

200 100 0 100 200 300

SCALE IN FEET

CONDITION SURVEY

SYMBOL	DESCRIPTIONS	DATE	APPROVED

REVISIONS

U.S. ARMY ENGINEER DISTRICT
CORPS OF ENGINEERS
WILMINGTON, NORTH CAROLINA

ATLANTIC INTRACOASTAL WATERWAY
BETWEEN
NORFOLK VA., AND THE ST.JOHN RIVER, FLA. (WILMINGTON DISTRICT)

US ARMY CORPS OF ENGINEERS

TANGENT 17
(SHALLOTTE RIVER CROSSING)

SURVEYED BY: M.A.S.			
DRAWN BY: A.G.F.			
CHECKED BY:			
REVIEWED BY:	SCALE: 1 : 2000	PLATE NUMBER:	SURVEYED: 27 DECEMBER 2002
APPROVED BY:	DATE: 30 DECEMBER 2002		
CHIEF, NAVIGATION BRANCH	MAP FILE NO. AIWW CFR-LR 105-02-15		SHEET OF

AIWW/CFRLR/2002/T171227.CO/.XST/.DGN

.../UPDATE/cflr/t171227.dgn 02/28/2003 02:19:59 PM