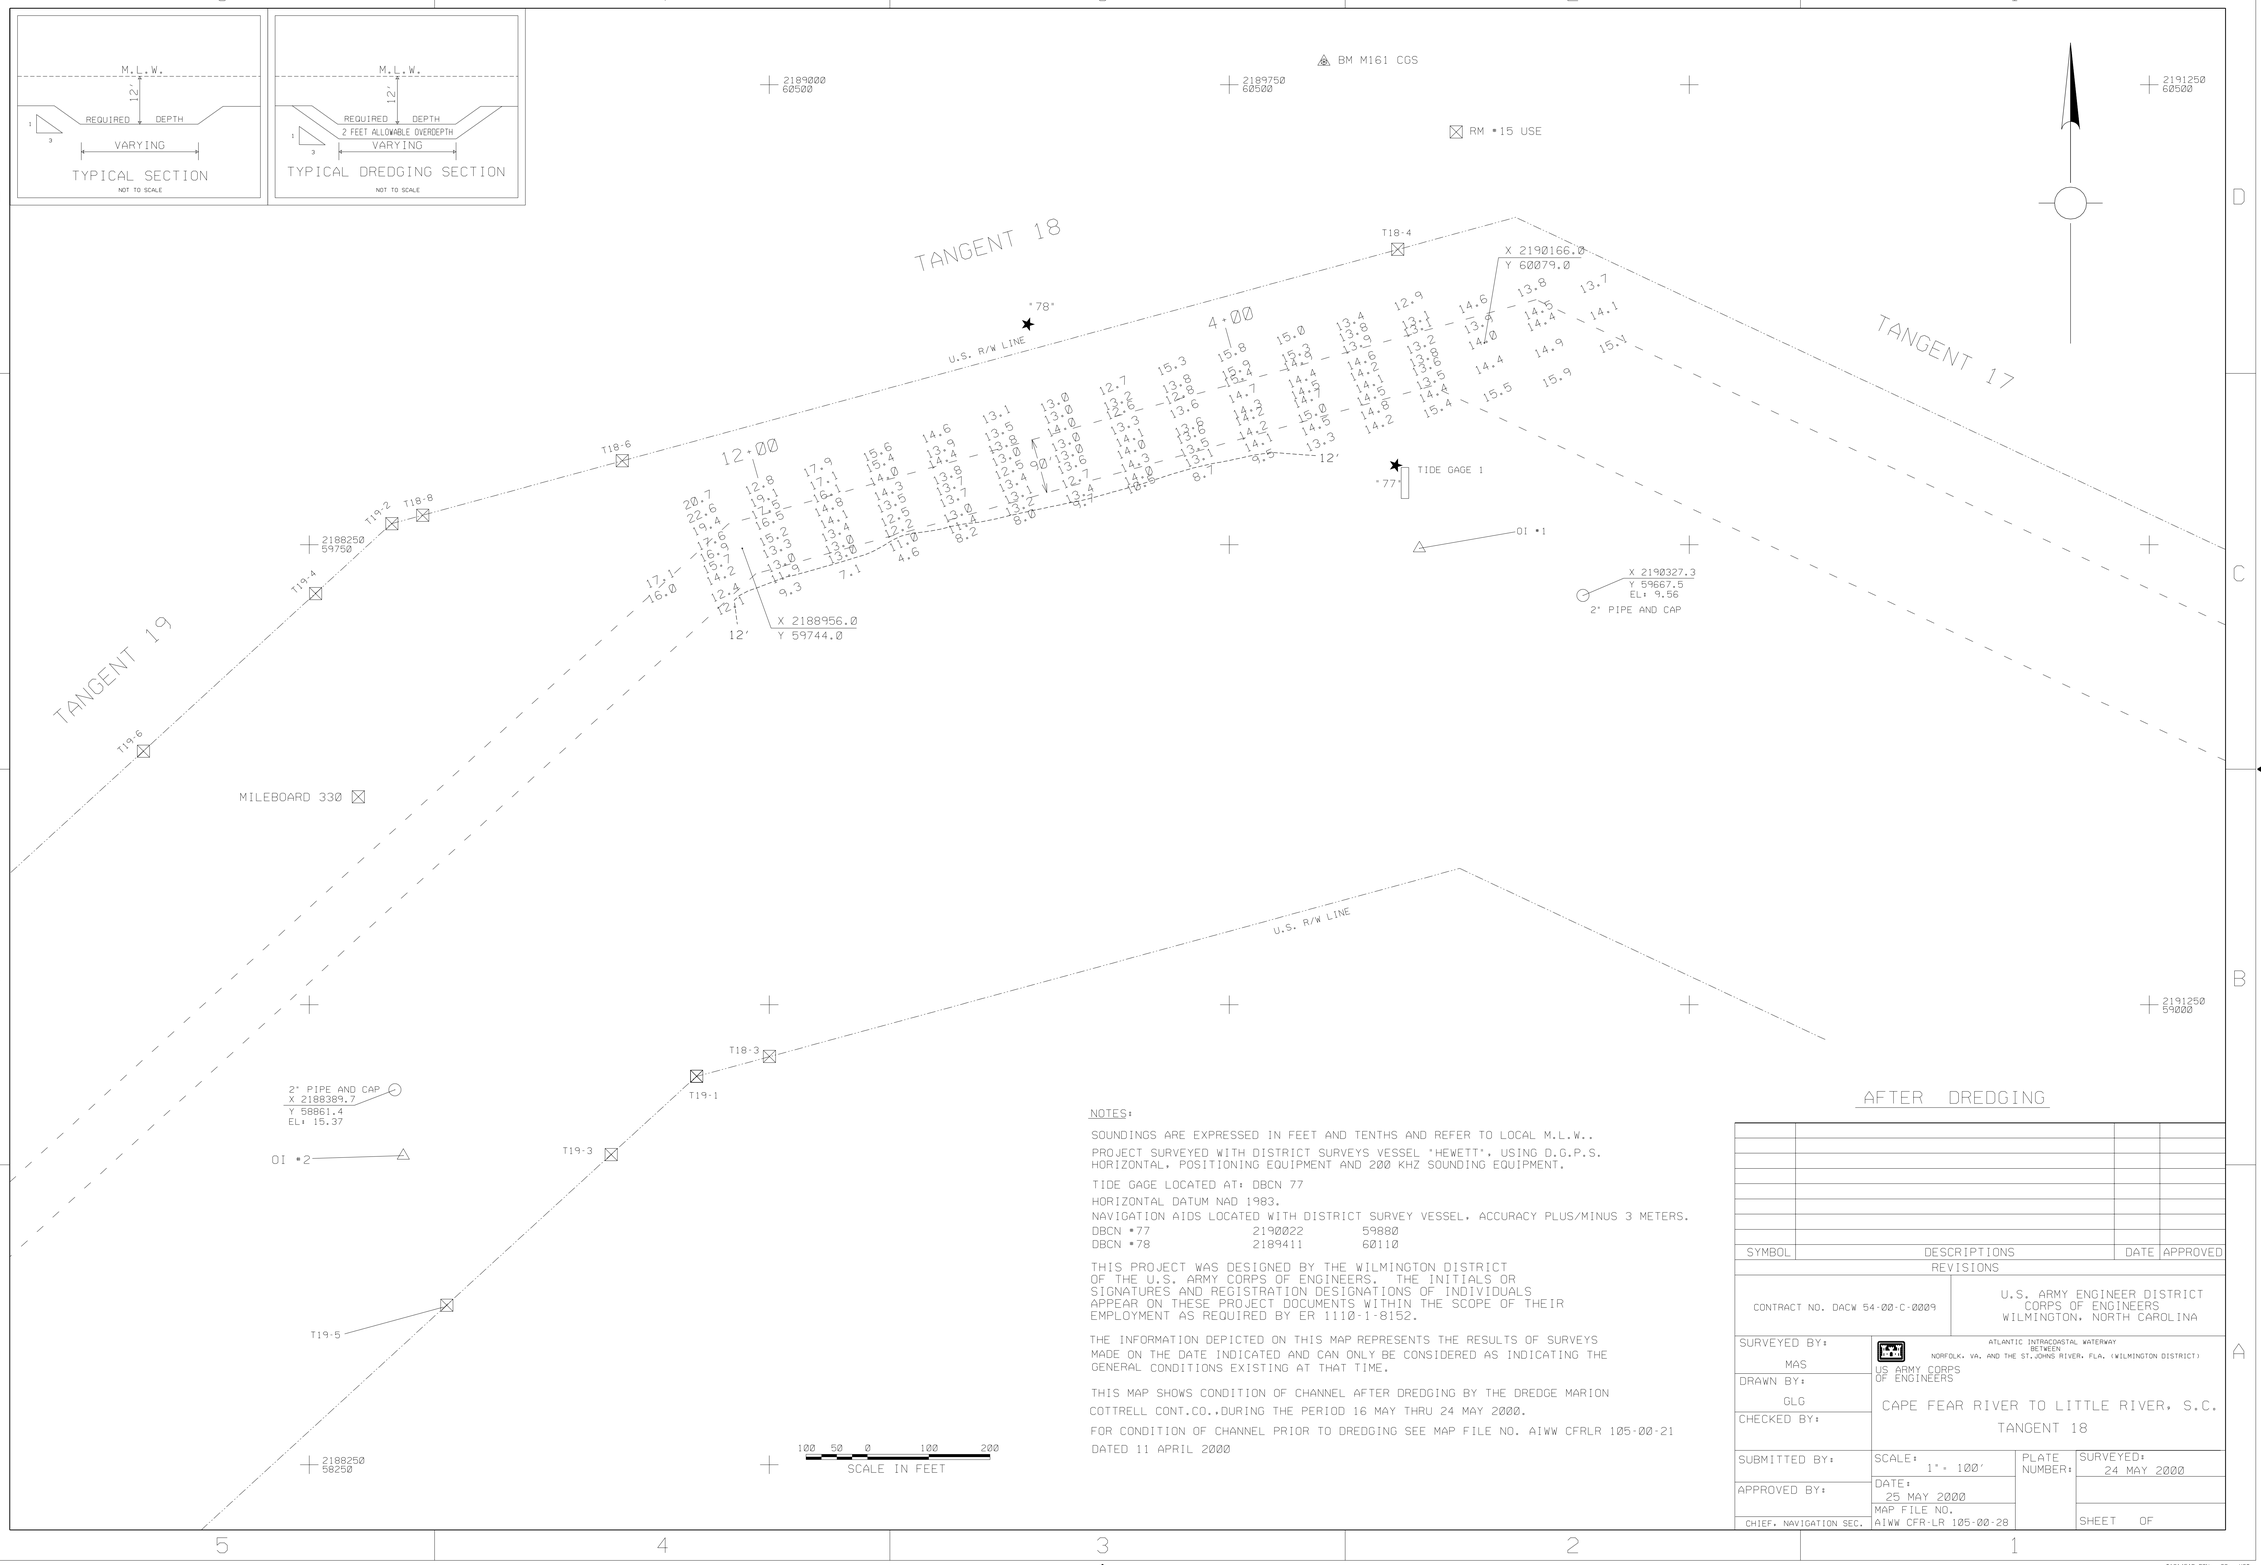

AFTER DREDGING

NOTES:

SOUNDINGS ARE EXPRESSED IN FEET AND TENTHS AND REFER TO LOCAL M.L.W..

PROJECT SURVEYED WITH DISTRICT SURVEYS VESSEL "HEWETT", USING D.G.P.S. HORIZONTAL, POSITIONING EQUIPMENT AND 200 KHZ SOUNDING EQUIPMENT.

TIDE GAGE LOCATED AT: DBCN 77

HORIZONTAL DATUM NAD 1983.

NAVIGATION AIDS LOCATED WITH DISTRICT SURVEY VESSEL, ACCURACY PLUS/MINUS 3 METERS.

DBCN #77	2190022	59880
DBCN #78	2189411	60110

THIS PROJECT WAS DESIGNED BY THE WILMINGTON DISTRICT OF THE U.S. ARMY CORPS OF ENGINEERS. THE INITIALS OR SIGNATURES AND REGISTRATION DESIGNATIONS OF INDIVIDUALS APPEAR ON THESE PROJECT DOCUMENTS WITHIN THE SCOPE OF THEIR EMPLOYMENT AS REQUIRED BY ER 1110-1-8152.

THE INFORMATION DEPICTED ON THIS MAP REPRESENTS THE RESULTS OF SURVEYS MADE ON THE DATE INDICATED AND CAN ONLY BE CONSIDERED AS INDICATING THE GENERAL CONDITIONS EXISTING AT THAT TIME.

THIS MAP SHOWS CONDITION OF CHANNEL AFTER DREDGING BY THE DREDGE MARION COTTRELL CONT.CO..DURING THE PERIOD 16 MAY THRU 24 MAY 2000.

FOR CONDITION OF CHANNEL PRIOR TO DREDGING SEE MAP FILE NO. AIWW CFRLR 105-00-21 DATED 11 APRIL 2000

SYMBOL	DESCRIPTIONS	DATE	APPROVED

REVISIONS

CONTRACT NO. DACW 54-00-C-0009

U.S. ARMY ENGINEER DISTRICT
CORPS OF ENGINEERS
WILMINGTON, NORTH CAROLINA

ATLANTIC INTRACOASTAL WATERWAY
BETWEEN
NORFOLK, VA. AND THE ST.JOHNS RIVER, FLA. (WILMINGTON DISTRICT)

US ARMY CORPS OF ENGINEERS

CAPE FEAR RIVER TO LITTLE RIVER, S.C.
TANGENT 18

SURVEYED BY: MAS	SCALE: 1" = 100'	PLATE NUMBER:	SURVEYED: 24 MAY 2000
DRAWN BY: GLG	DATE: 25 MAY 2000		
CHECKED BY:			
SUBMITTED BY:			
APPROVED BY: CHIEF, NAVIGATION SEC.	MAP FILE NO. AIWW CFR-LR 105-00-28		SHEET OF

T18145AD.DGN, .CO, .XST

g:/aiww/cfrlr/2000/t18145ad.dgn Aug. 01, 2001 09:55:31