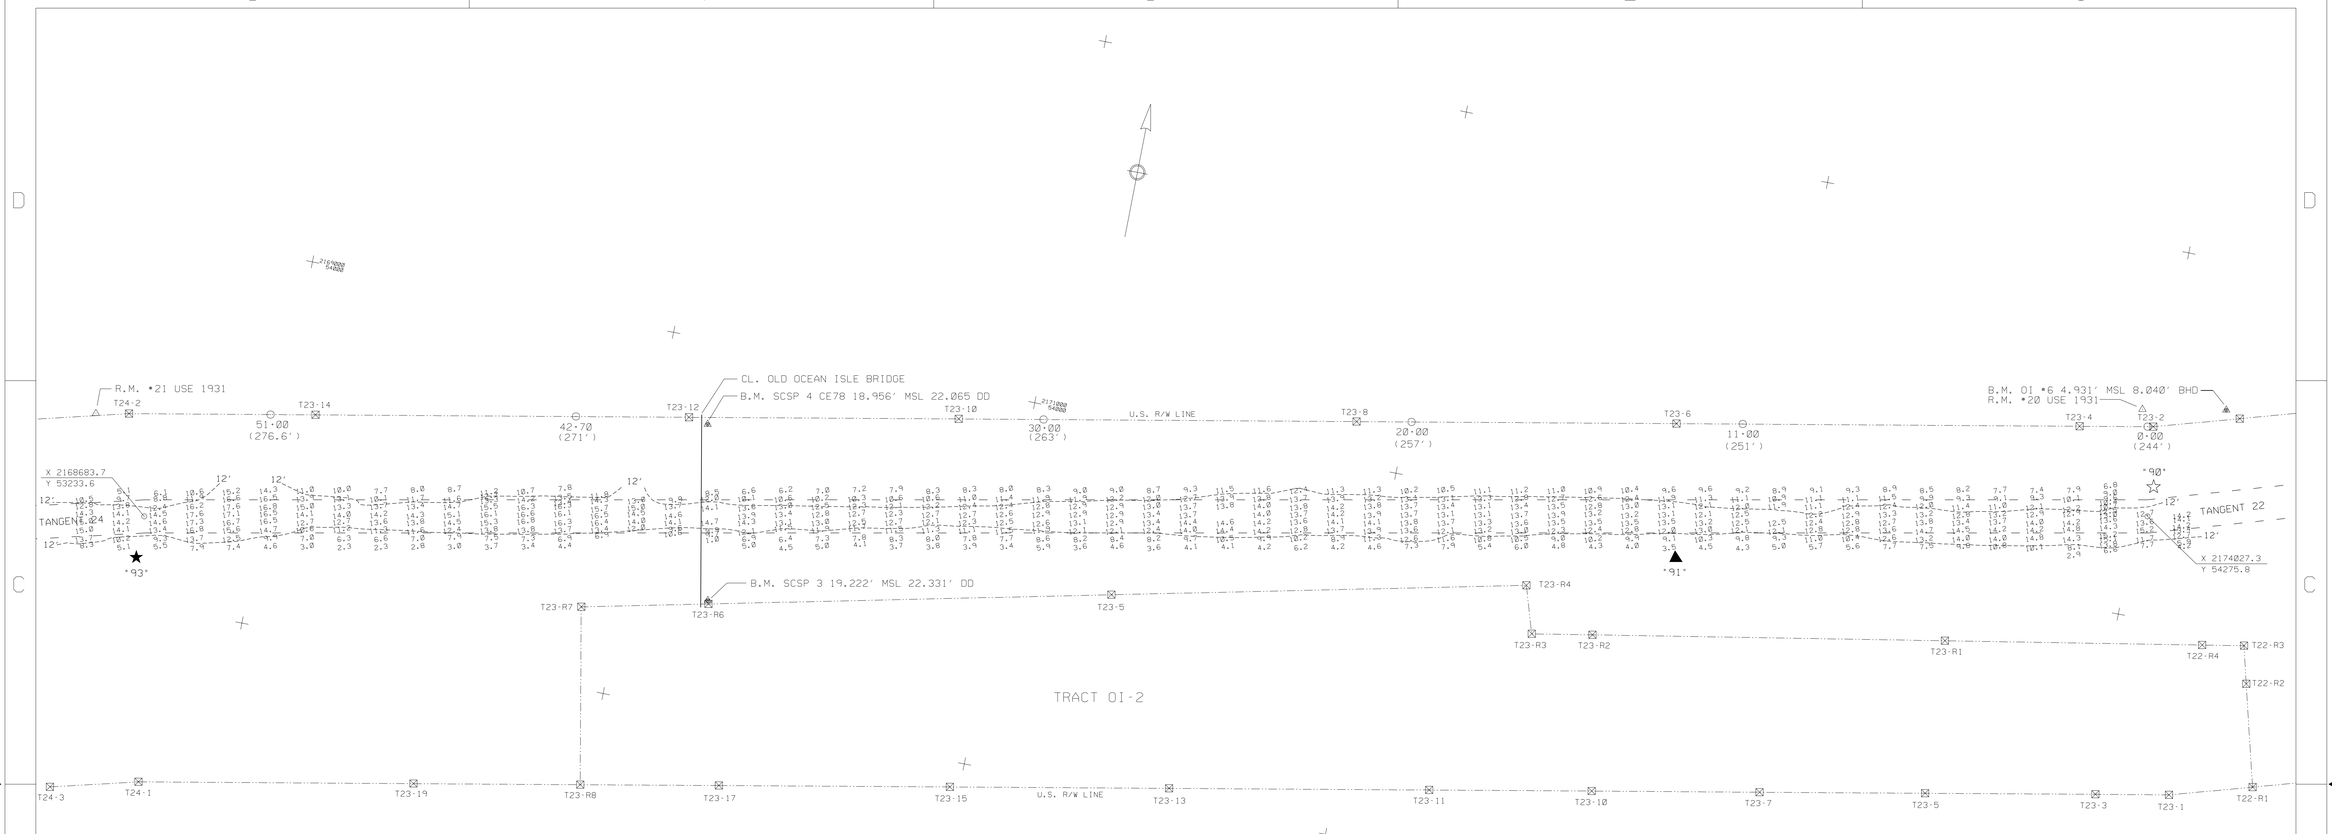

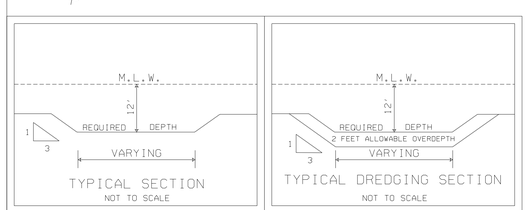

NOTES:

SOUNDINGS ARE EXPRESSED IN FEET AND TENTHS AND REFER TO LOCAL M.L.W..
PROJECT SURVEYED WITH DISTRICT SURVEY VESSEL "HEWETT", USING D.G.P.S. HORIZONTAL POSITIONING EQUIPMENT AND 200 KHZ SOUNDING EQUIPMENT.

TIDE GAGE LOCATED AT: DBCN #93, 6 NAILS.

HORIZONTAL DATUM NAD 1983

NAVIGATION AIDS LOCATED BY SURVEY VESSEL, ACCURACY +/- 3 METERS.

AIDS	NO.	EASTING	NORTHING	LAT	LONG
DBCN	# 90	2174028	54359	33.89796	78.42660
D.M.	# 91	2172788	53921	33.89678	78.43070
DBCN	# 93	2168684	53121	33.89464	78.44424

THIS PROJECT WAS DESIGNED BY THE WILMINGTON DISTRICT OF THE U.S. ARMY CORPS OF ENGINEERS. THE INITIALS OR SIGNATURES AND REGISTRATION DESIGNATIONS OF INDIVIDUALS APPEAR ON THESE PROJECT DOCUMENTS WITHIN THE SCOPE OF THEIR ENPLOYMENT AS REQUIRED BY ER 1110-1-8152.

THE INFORMATION DEPICTED ON THIS MAP REPRESENTS THE RESULT OF SURVEYS MADE ON THE DATE INDICATED AND CAN ONLY BE CONSIDERED AS INDICATING THE GENERAL CONDITIONS EXISTING AT THAT TIME.

CONDITION SURVEY

SYMBOL	DESCRIPTIONS	DATE	APPROVED

REVISIONS

U.S. ARMY ENGINEER DISTRICT
CORPS OF ENGINEERS
WILMINGTON, NORTH CAROLINA

ATLANTIC INTRACOASTAL WATERWAY
BETWEEN
NORFOLK, VA. AND THE ST. JOHN'S RIVER, FLA. (WILMINGTON DISTRICT)

US ARMY CORPS OF ENGINEERS

CAPE FEAR RIVER - LITTLE RIVER, S.C.

TANGENT 23

SURVEYED BY:	M.A.S.
DRAWN BY:	J.D.E.
CHECKED BY:	
REVIEWED BY:	
APPROVED BY:	
CHIEF, NAVIGATION BRANCH	
SCALE:	1:2000
DATE:	29 AUGUST 2001
MAP FILE NO.	AIWW CFR-LR 105-01-34
PLATE NUMBER:	
SURVEYED:	28 AUGUST 2001
SHEET	OF

/AIWW/CFLR/2001/T23CS240.CO/.XST/.DGN

.../aiww/cflr/t23cs240.dgn Aug. 29, 2001 09:05:08