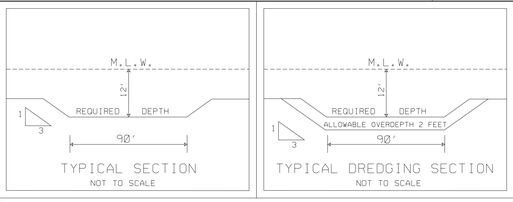

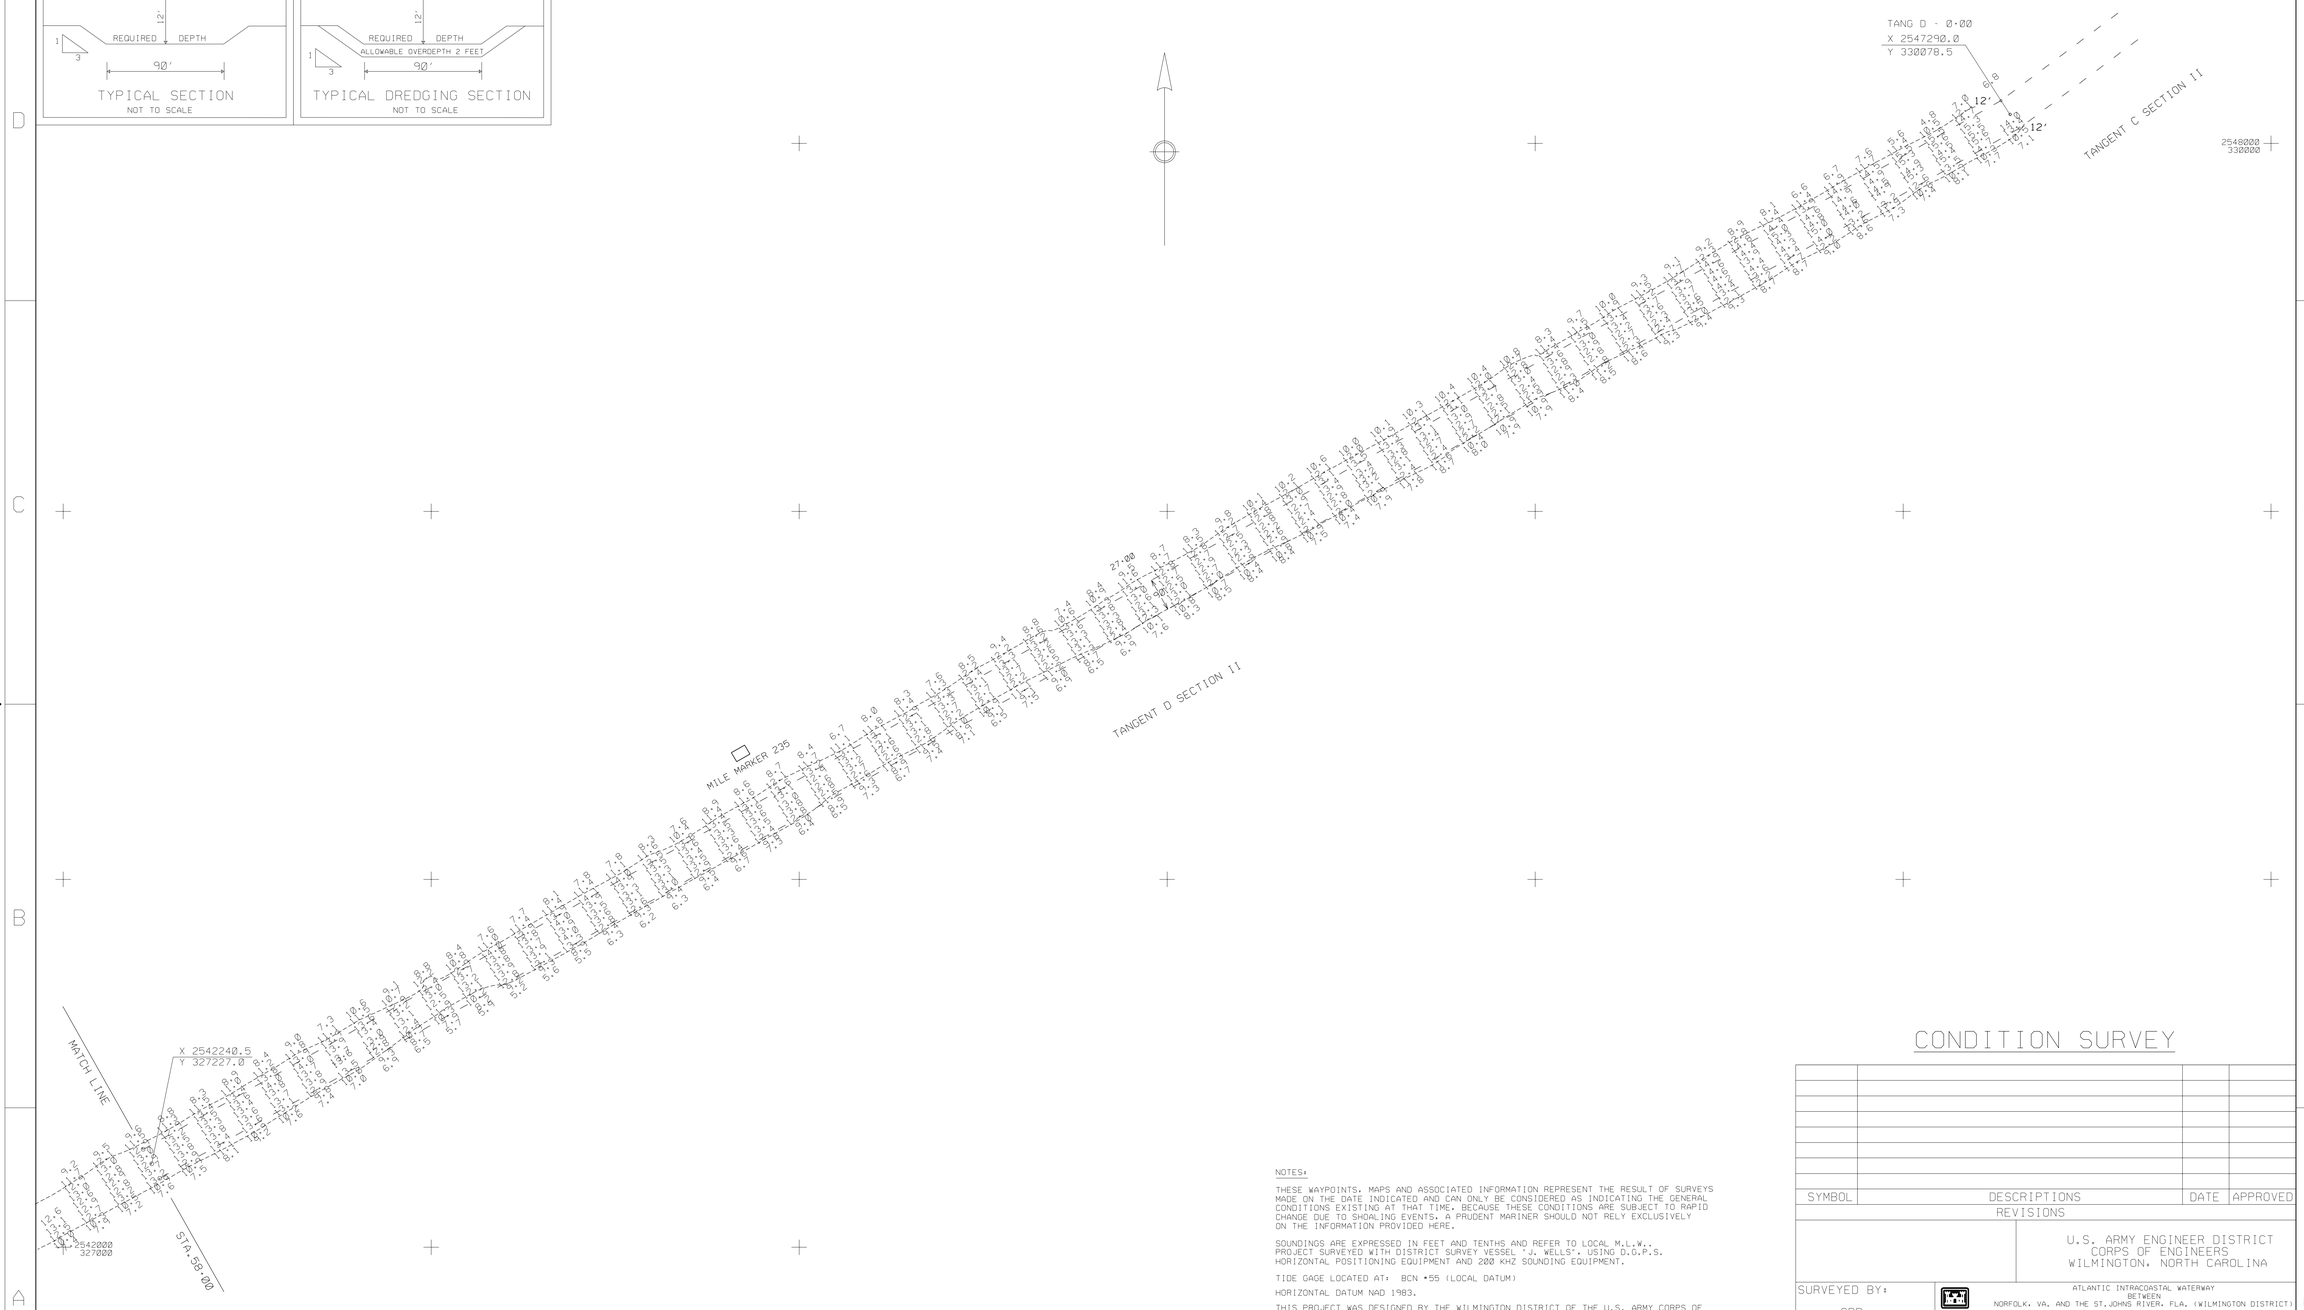

SCALE: 1:2000

200 100 0 100 200 300

SCALE IN FEET

NOTES:

THESE WAYPOINTS, MAPS AND ASSOCIATED INFORMATION REPRESENT THE RESULT OF SURVEYS MADE ON THE DATE INDICATED AND CAN ONLY BE CONSIDERED AS INDICATING THE GENERAL CONDITIONS EXISTING AT THAT TIME. BECAUSE THESE CONDITIONS ARE SUBJECT TO RAPID CHANGE DUE TO SHOALING EVENTS, A PRUDENT MARINER SHOULD NOT RELY EXCLUSIVELY ON THE INFORMATION PROVIDED HERE.

SOUNDINGS ARE EXPRESSED IN FEET AND TENTHS AND REFER TO LOCAL M.L.W.. PROJECT SURVEYED WITH DISTRICT SURVEY VESSEL "J. WELLS". USING D.G.P.S. HORIZONTAL POSITIONING EQUIPMENT AND 200 KHZ SOUNDING EQUIPMENT.

TIDE GAGE LOCATED AT: BCN #55 (LOCAL DATUM)

HORIZONTAL DATUM NAD 1983.

THIS PROJECT WAS DESIGNED BY THE WILMINGTON DISTRICT OF THE U.S. ARMY CORPS OF ENGINEERS. THE INITIALS OR SIGNATURES AND REGISTRATION DESIGNATIONS OF INDIVIDUALS APPEAR ON THESE PROJECT DOCUMENTS WITHIN THE SCOPE OF THEIR EMPLOYMENT AS REQUIRED BY ER 1110-1-8152.

THE INFORMATION DEPICTED ON THIS MAP REPRESENTS THE RESULT OF SURVEYS MADE ON THE DATE INDICATED AND CAN ONLY BE CONSIDERED AS INDICATING THE GENERAL CONDITIONS EXISTING AT THAT TIME. BECAUSE THESE CONDITIONS ARE SUBJECT TO RAPID CHANGE DUE TO SHOALING EVENTS, A PRUDENT MARINER SHOULD NOT RELY EXCLUSIVELY ON THE INFORMATION PROVIDED HERE.

NAVIGATION AIDS LOCATED WITH SURVEY VESSEL. ACCURACY +/- 3 METERS. LATITUDE AND LONGITUDE IS EXPRESSED IN DEGREES, MINUTES, AND DECIMAL MINUTES.

DESCRIPTION	EASTING	NORTHING	LATITUDE	LONGITUDE
MILE MARKER 235	2543847	328331	34 38.31166	77 11.510673

CONDITION SURVEY

SYMBOL	DESCRIPTIONS	DATE	APPROVED

REVISIONS

U.S. ARMY ENGINEER DISTRICT
CORPS OF ENGINEERS
WILMINGTON, NORTH CAROLINA

ATLANTIC INTRACOASTAL WATERWAY
BETWEEN
NORFOLK, VA. AND THE ST.JOHNS RIVER, FLA. (WILMINGTON DISTRICT)

US ARMY CORPS
OF ENGINEERS

TANGENT D SECTION 2

(STATION 0+00 - 58+00)
MILEBOARD #233 - MILEBOARD #234

SURVEYED BY: CRP			
DRAWN BY: AGF			
CHECKED BY:			
REVIEWED BY:	SCALE: 1 : 2000	PLATE NUMBER:	SURVEYED: 8 AUGUST 2006
APPROVED BY:	DATE: 21 AUGUST 2006		MAP NAME: TDS20808CS.DGN
DIRECTOR, NAVIGATION BRANCH	MAP FILE NO. BFTCFR 105-06-16		SHEET OF

\ \ SAWNAV \ NAV \ AIWW \ BFTCFR \ 2006 \ SEC-2 \ T-D \ 08_09_CS TND0808.CO, .DAT, .XST

.../tds20808cs.dgn 8/23/2006 2:51:48 PM