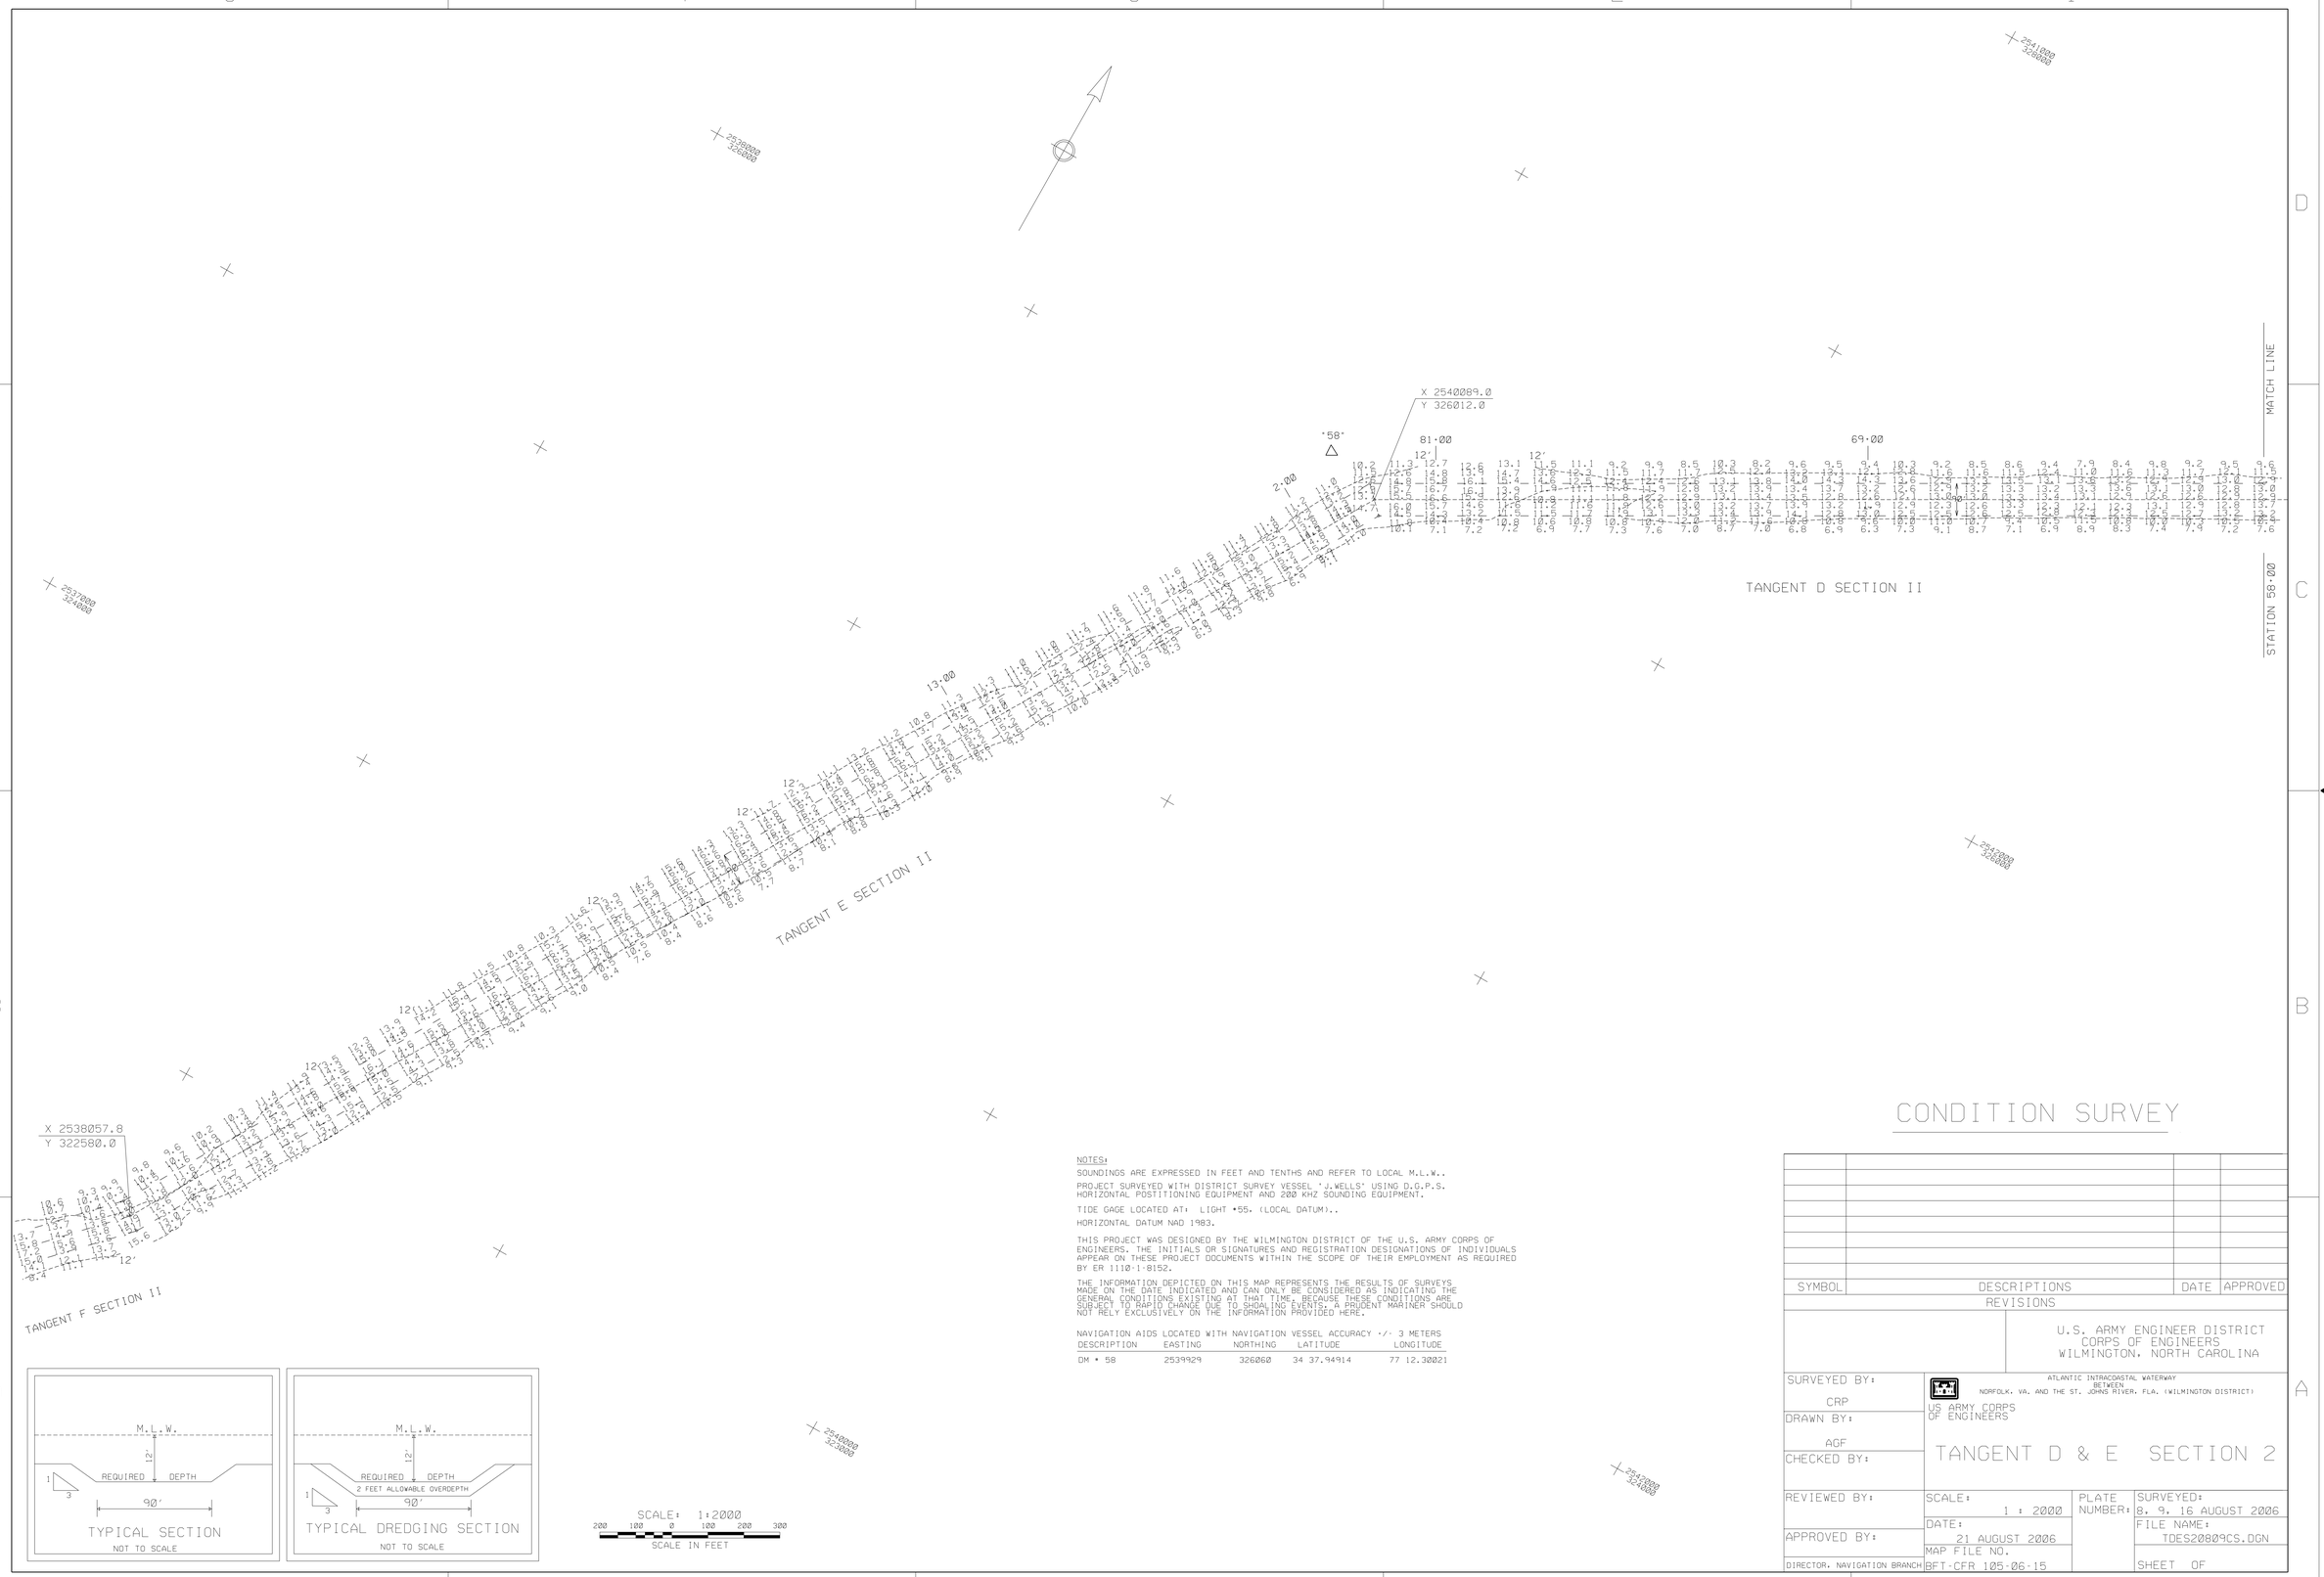

TYPICAL SECTION

NOT TO SCALE

TYPICAL DREDGING SECTION

NOT TO SCALE

SCALE: 1:2000

200 100 0 100 200 300

SCALE IN FEET

NOTES:

SOUNDINGS ARE EXPRESSED IN FEET AND TENTHS AND REFER TO LOCAL M.L.W..

PROJECT SURVEYED WITH DISTRICT SURVEY VESSEL 'J.WELLS' USING D.G.P.S. HORIZONTAL POSTITIONING EQUIPMENT AND 200 KHZ SOUNDING EQUIPMENT.

TIDE GAGE LOCATED AT: LIGHT •55. (LOCAL DATUM)..

HORIZONTAL DATUM NAD 1983.

THIS PROJECT WAS DESIGNED BY THE WILMINGTON DISTRICT OF THE U.S. ARMY CORPS OF ENGINEERS. THE INITIALS OR SIGNATURES AND REGISTRATION DESIGNATIONS OF INDIVIDUALS APPEAR ON THESE PROJECT DOCUMENTS WITHIN THE SCOPE OF THEIR EMPLOYMENT AS REQUIRED BY ER 1110-1-8152.

THE INFORMATION DEPICTED ON THIS MAP REPRESENTS THE RESULTS OF SURVEYS MADE ON THE DATE INDICATED AND CAN ONLY BE CONSIDERED AS INDICATING THE GENERAL CONDITIONS EXISTING AT THAT TIME. BECAUSE THESE CONDITIONS ARE SUBJECT TO RAPID CHANGE DUE TO SHOALING EVENTS, A PRUDENT MARINER SHOULD NOT RELY EXCLUSIVELY ON THE INFORMATION PROVIDED HERE.

NAVIGATION AIDS LOCATED WITH NAVIGATION VESSEL ACCURACY +/- 3 METERS

DESCRIPTION	EASTING	NORTHING	LATITUDE	LONGITUDE
DM • 58	2539929	326060	34 37.94914	77 12.30021

CONDITION SURVEY

SYMBOL	DESCRIPTIONS	DATE	APPROVED
	REVISIONS		

U.S. ARMY ENGINEER DISTRICT
CORPS OF ENGINEERS
WILMINGTON, NORTH CAROLINA

ATLANTIC INTRACOASTAL WATERWAY
BETWEEN
NORFOLK, VA. AND THE ST. JOHNS RIVER, FLA. (WILMINGTON DISTRICT)

US ARMY CORPS OF ENGINEERS

TANGENT D & E SECTION 2

SURVEYED BY: CRP

DRAWN BY: AGF

CHECKED BY:

REVIEWED BY:

APPROVED BY:

DIRECTOR, NAVIGATION BRANCH

SCALE: 1 : 2000

DATE: 21 AUGUST 2006

MAP FILE NO. BFT-CFR 105-06-15

PLATE NUMBER:

SURVEYED: 8, 9, 16 AUGUST 2006

FILE NAME: TDES20809CS.DGN

SHEET OF

\\ SAWNAV \ NAV \ AIWW \ BFTCFR \ 2006 \ SEC-2 \ T-D \ 08_09_CS TND0808.CO . .DAT, .XST

.../tdes20809cs.dgn 8/23/2006 2:51:01 PM