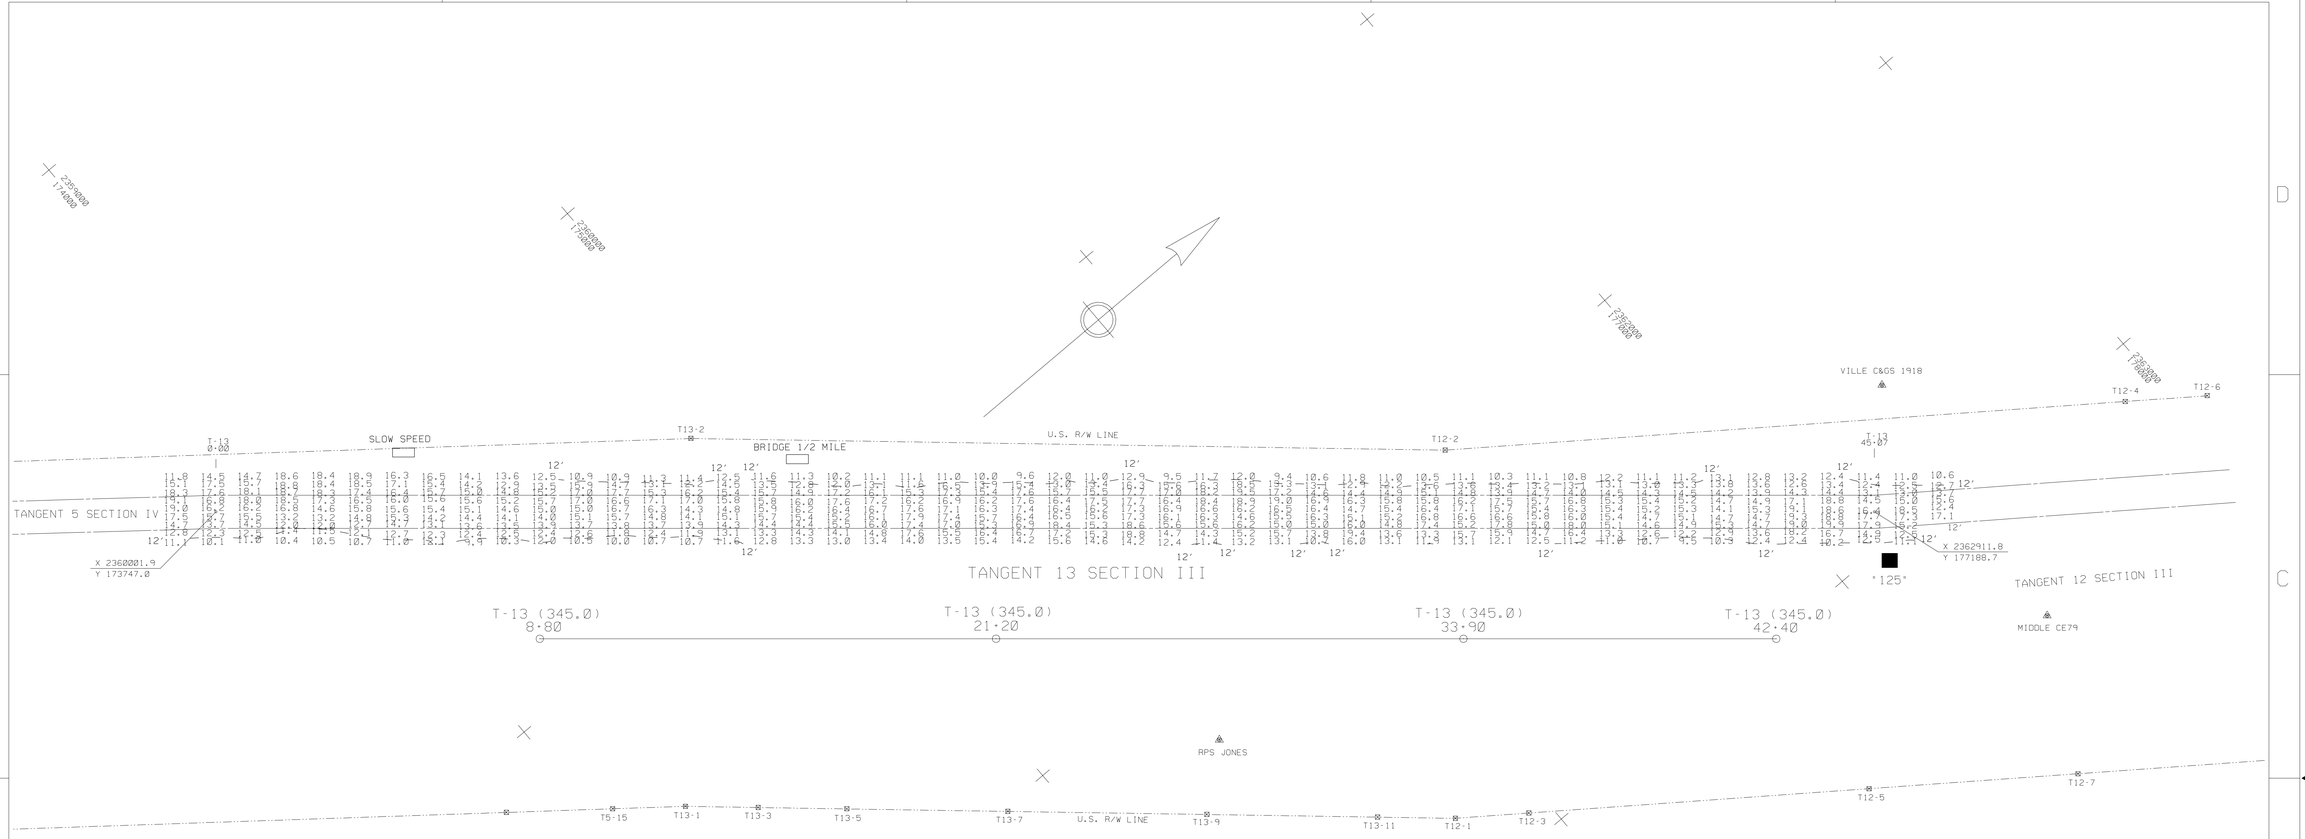

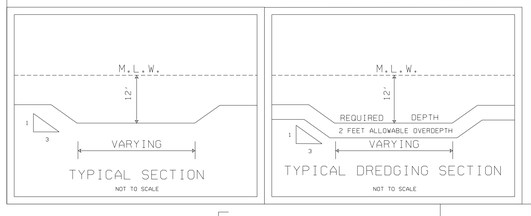

NOTES:

SOUNDINGS ARE EXPRESSED IN FEET AND TENTHS AND REFER TO LOCAL M.L.W..
PROJECT SURVEYED WITH DISTRICT SURVEY VESSEL " HEWETT ", USING DGPS HORIZONTAL POSITIONING EQUIPMENT AND 200 KHZ SOUNDING EQUIPMENT.
TIDE GAGE LOCATED AT: N/W CORNER FENDER SYSTEM AT WRIGHTSVILLE BEACH BRIDGE
HORIZONTAL DATUM NAD 1983
NAVIGATION AIDS LOCATED BY SURVEY VESSEL. ACCURACY +/- 3 METERS.

BCN " 125	2363039	177164	34.23073	77.79899
BRIDGE 1/2 MILE	2360901	175053	34.22500	77.80614
SLOW SPEED	2360218	174271	34.22288	77.80843

CONDITION SURVEY

SYMBOL	DESCRIPTIONS	DATE	APPROVED

REVISIONS

U.S. ARMY ENGINEER DISTRICT
CORPS OF ENGINEERS
WILMINGTON, NORTH CAROLINA

ATLANTIC INTRACOASTAL WATERWAY
BETWEEN
NORFOLK, VA. AND THE ST. JOHNS RIVER, FLA. (WILMINGTON DISTRICT)

US ARMY CORPS
OF ENGINEERS

BEAUFORT TO CAPE FEAR RIVER, N.C.

TANGENT 13 SECTION III

SURVEYED BY: MAS
DRAWN BY: AGF
CHECKED BY:
REVIEWED BY:
APPROVED BY:
CHIEF, NAVIGATION BRANCH

SCALE: 1: 2000
DATE: 27 JANUARY 2003
MAP NO. AIWW BFT-CFR 105-03-11

PLATE NUMBER:
SURVEYED: 24 JANUARY 2003
SHEET OF

G:/SURVEYS/AIWW/BFTCFR/2003/ T130124.CO/.XST/.DGN

.../UPDATE/cfrbft/t130124.dgn 02/28/2003 01:53:37 PM