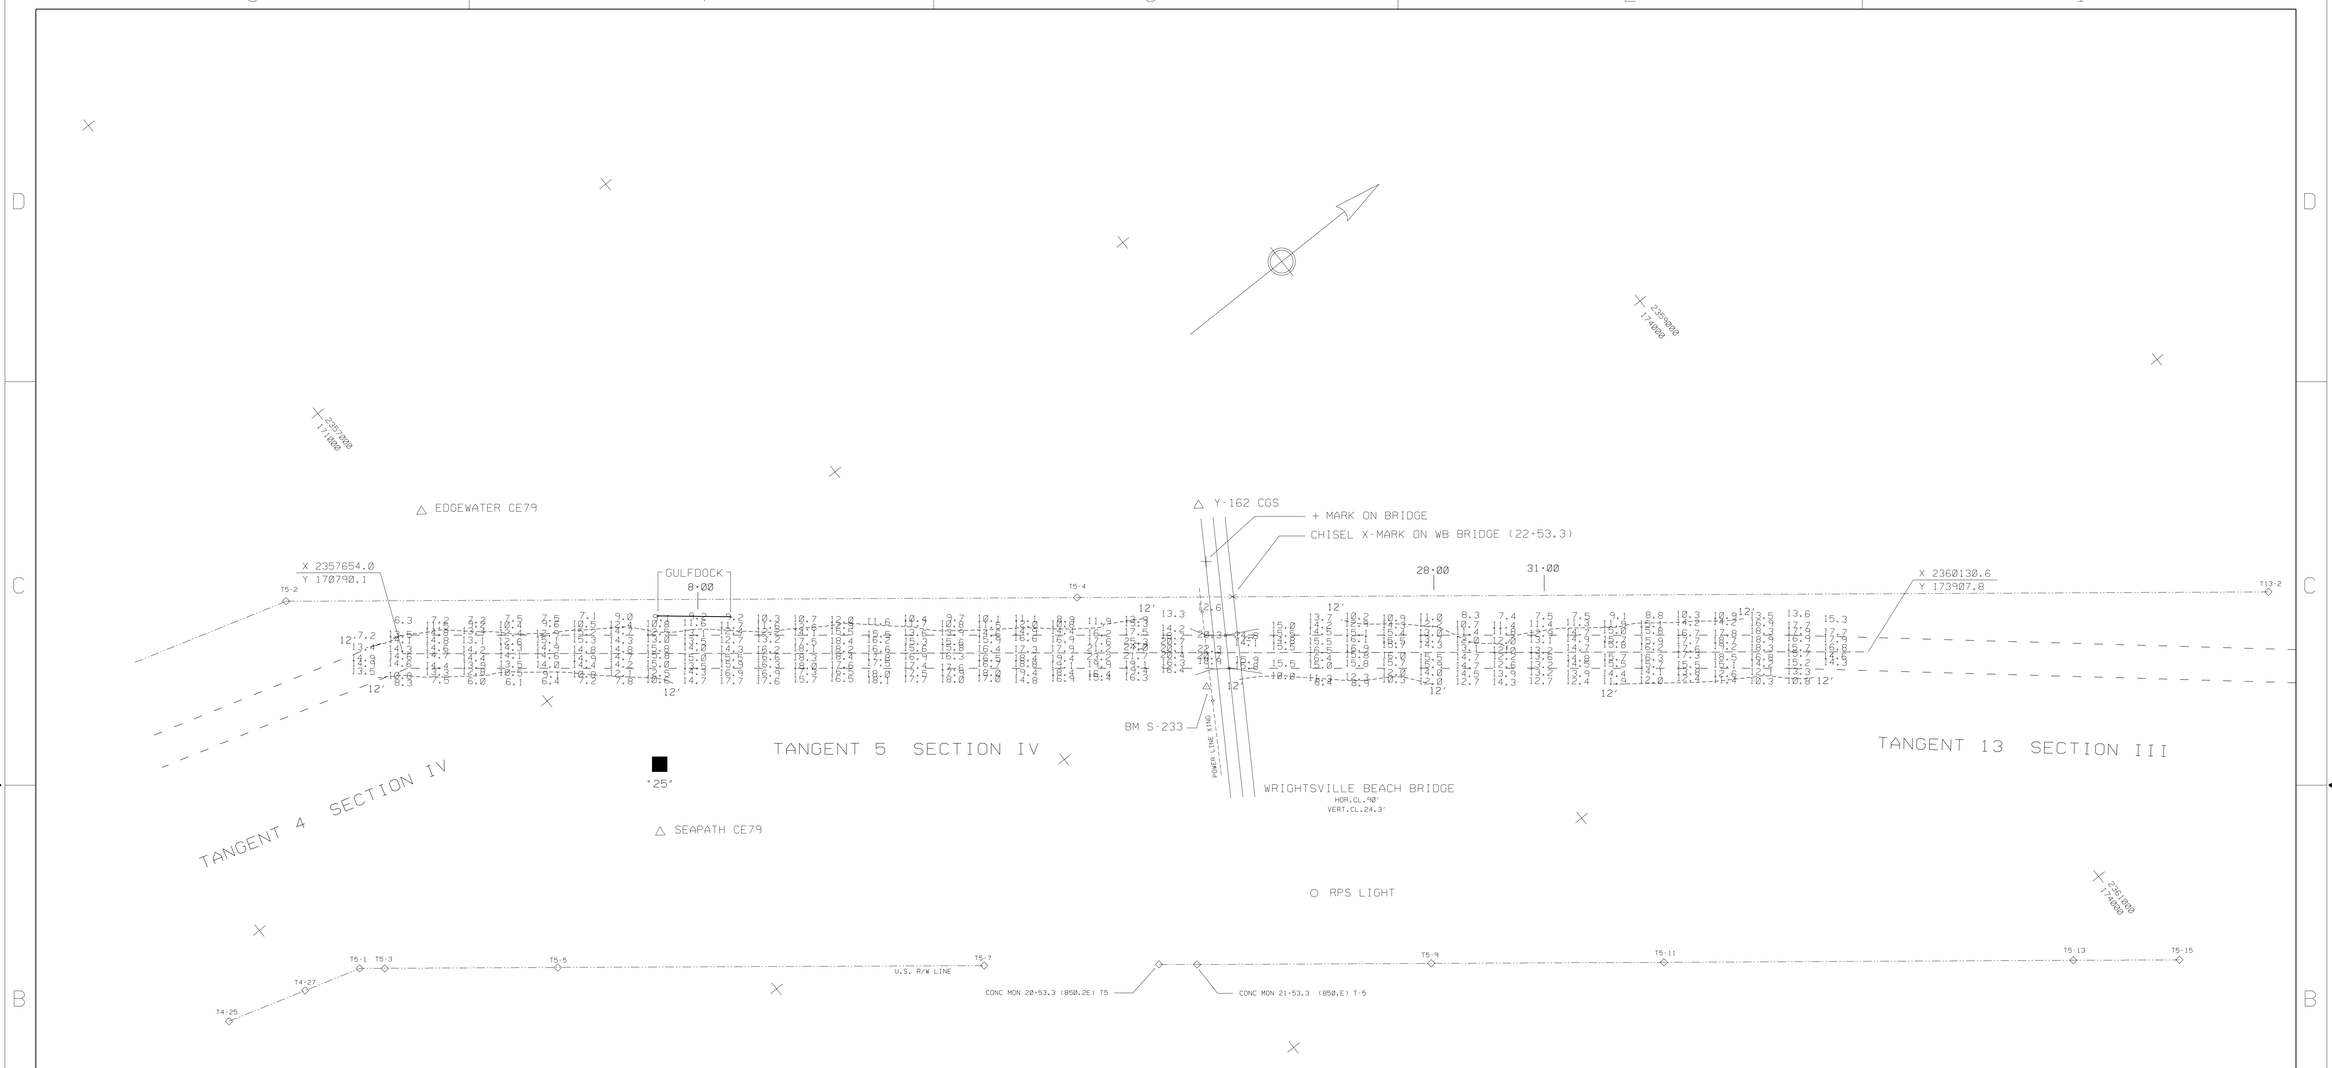

NOTES:

SOUNDSINGS ARE EXPRESSED IN FEET AND TENTHS AND REFER TO LOCAL M.L.W.

PROJECT SURVEYED WITH DISTRICT SURVEY VESSEL "HEWETT" USING D.G.P.S. HORIZONTAL POSITIONING EQUIPMENT AND 200 KHZ SOUNDING EQUIPMENT.

TIDE GAGE LOCATED AT: D.M. *25.

HORIZONTAL DATUM NAD-1983.

THIS PROJECT WAS DESIGNED BY THE WILMINGTON DISTRICT OF THE U.S. ARMY CORPS OF ENGINEERS. THE INITIALS OR SIGNATURES AND REGISTRATION DESIGNATIONS OF INDIVIDUALS APPEAR ON THESE DOCUMENTS WITHIN THE SCOPE OF THEIR EMPLOYMENT AS REQUIRED BY ER 1110-1-8152.

THE INFORMATION DEPICTED ON THIS MAP REPRESENTS THE RESULT OF SURVEYS MADE ON THE DATE INDICATED AND CAN ONLY BE CONSIDERED AS INDICATING THE GENERAL CONDITIONS AT THAT TIME.

NAVIGATION AIDS LOCATED WITH SURVEY VESSEL. ACCURACY +/- 3 METERS.

D.M. * 25 2358320 171177 LAT. 34.21444 LONG. 77.81483

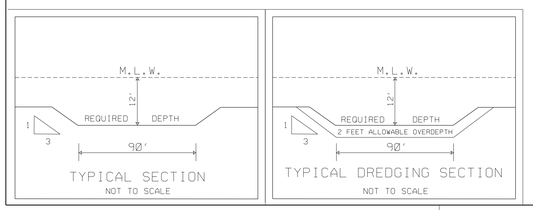

SCALE: 1:2000

200 100 0 100 200 300

SCALE IN FEET

CONDITION SURVEY

SYMBOL	DESCRIPTIONS	DATE	APPROVED

REVISIONS

U.S. ARMY ENGINEER DISTRICT
CORPS OF ENGINEERS
WILMINGTON, NORTH CAROLINA

ATLANTIC INTRACOASTAL WATERWAY
BETWEEN
NORFOLK, VA. AND THE ST. JOHNS RIVER, FLA. (WILMINGTON DISTRICT)

US ARMY CORPS OF ENGINEERS

BEAUFORT TO CAPE FEAR RIVER, N.C.

TANGENT 5 SECTION IV

SURVEYED BY: MAS	SCALE: 1:2000	PLATE NUMBER:	SURVEYED: 15 JANUARY 2003
DRAWN BY: AGF	DATE: 21 JANUARY 2003		
CHECKED BY:			
REVIEWED BY:			
APPROVED BY:	MAP FILE NO. AIWW BFT-CFR 105-03-7		SHEET OF
CHIEF, NAVIGATION BRANCH			

/AIWW/BFTCFR/2003/T50115.CO/.XST/.DGN

.../UPDATE/cfrbft/t50115.dgn 02/28/2003 02:06:59 PM