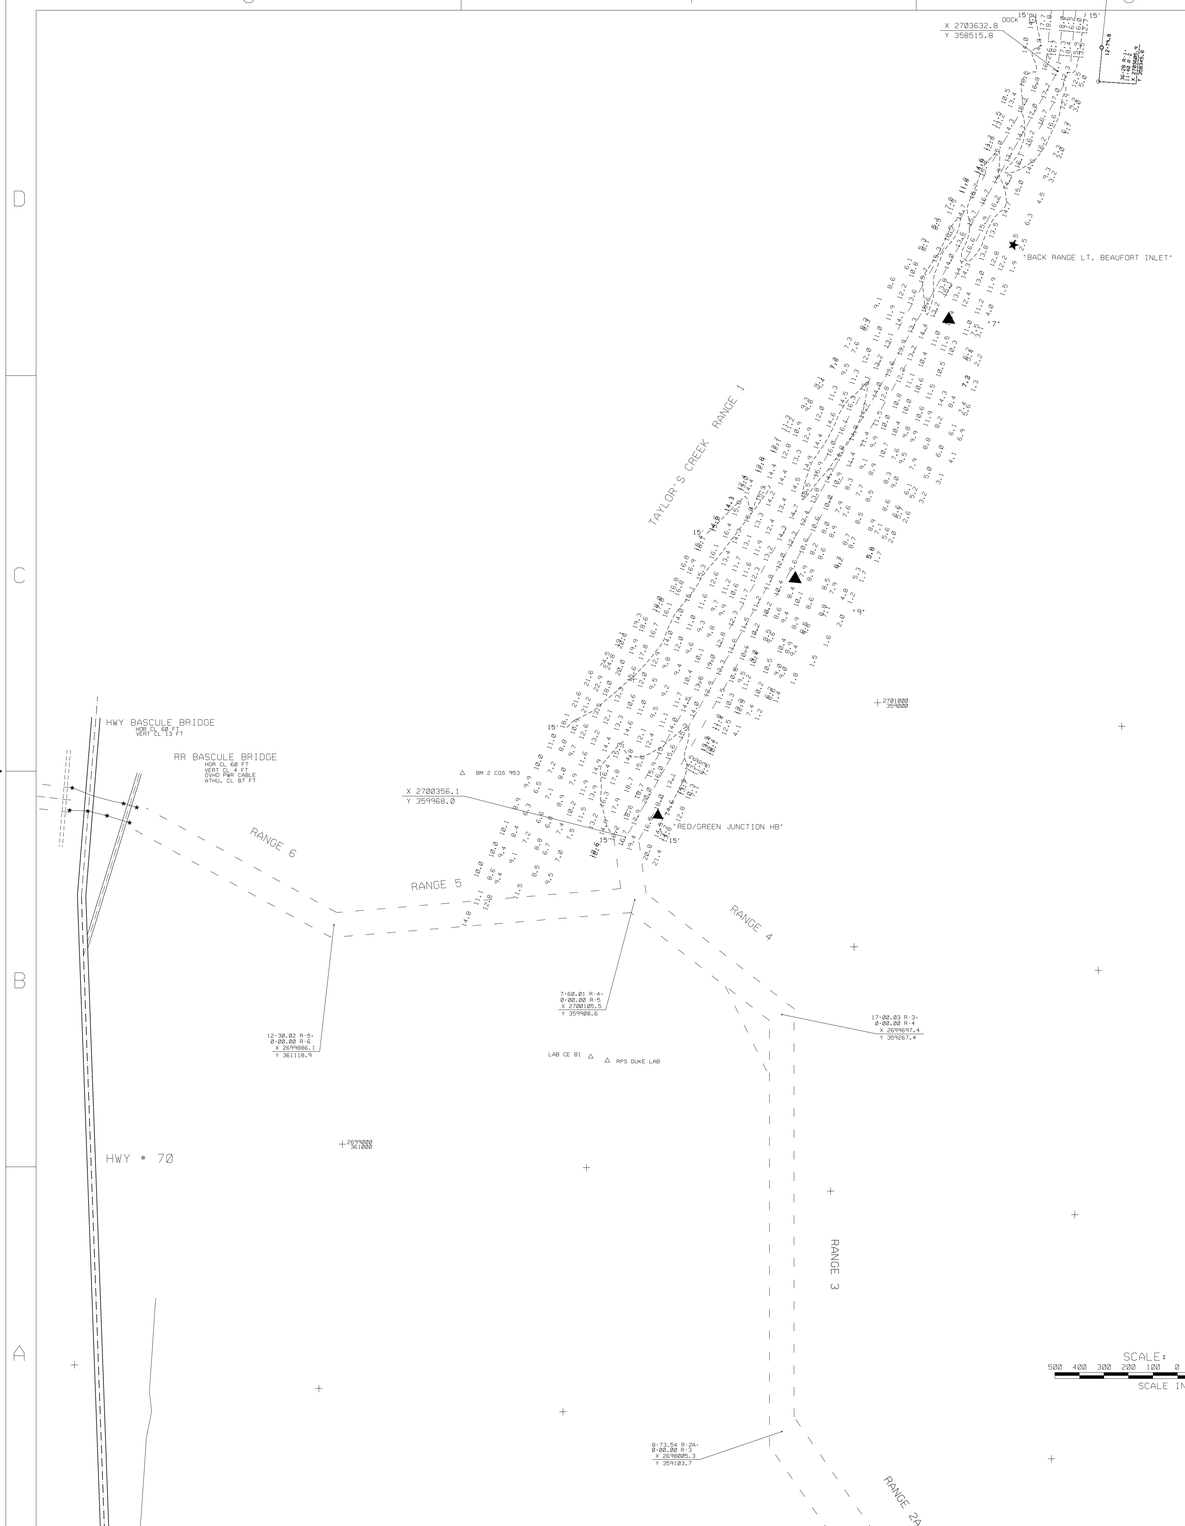

NOTES:

SOUNDINGS ARE EXPRESSED IN FEET AND TENTHS AND REFER TO LOCAL MLW.

TIDE GAGE LOCATED - WILDLIFE RAMP AT END OF FRONT ST., BEAUFORT (RANGES 3.4) (RANGES 1&2 OF 7FT. PROJECT)
TIDE GAGE LOCATED - DUKE MARINE LAB (BASIN AND RANGE 2)

HORIZONTAL DATUM NAD 1983.
PROJECT SURVEYED WITH DISTRICT SURVEY VESSEL "BEAUFORT", USING DGPS HORIZONTAL POSITIONING EQUIPMENT AND 200 KHZ SOUNDING EQUIPMENT.

THIS PROJECT WAS DESIGNED BY THE WILMINGTON DISTRICT OF THE U.S ARMY CORPS OF ENGINEERS. THE INITIALS OR SIGNATURES AND RESIGTRATION DESIGNATIONS OF INDIVIDUALS APPEAR ON THESE PROJECT DOCUMENTS WITHIN THE SCOPE OF THEIR EMPLOYMENT AS REQUIRED BY ER 1110-1-8152.

THE INFORMATION DEPICTED ON THIS MAP REPRESENTS THE RESULT OF SURVEYS MADE ON THE DATE INDICATED AND CAN ONLY BE CONSIDERED AS INDICATING THE GENERAL CONDITIONS EXISTING AT THAT TIME.

NAVIGATION AIDS LOCATED WITH DISTRICT SURVEY VESSEL. ACCURACY PLUS / MINUS 3 METERS.

DM 7	2702565	358861	LAT. 34.71326	LONG. 76.66192
DM 9	2701456	359379	LAT. 34.71478	LONG. 76.66557
DOCK	2703834	358635	LAT. 34.71259	LONG. 76.65772
RED/GREEN JUNCTION BH	2700469	359856	LAT. 34.71616	LONG. 76.66882

SCALE: 1:3000
500 400 300 200 100 0 500
SCALE IN FEET

CONDITION SURVEY

SYMBOL	DESCRIPTIONS	DATE	APPROVED

REVISIONS

U.S. ARMY ENGINEER DISTRICT
CORPS OF ENGINEERS
WILMINGTON, NORTH CAROLINA

BEAUFORT HARBOR, NORTH CAROLINA

US ARMY CORPS OF ENGINEERS

TAYLOR'S CREEK RANGE 1

SURVEYED BY: S.E.B.	SCALE: 1:3000	PLATE NUMBER:	SURVEYED: 28 MAY 2003
DRAWN BY A.G.F.	DATE: 4 JUNE 2003		
CHECKED BY	MAP FILE NO.		
REVIEWED BY:	MAP NO.BFH 105-03-6		SHEET OF
APPROVED BY CHIEF, NAVIGATION BRANCH			

G: \ BFTHBR \ 2003 \ TAYLOR CREEK \ BH0528CS.DGN
TY10528.TY20528.CO \ .DGN \ .XST

.../taylor's creek/bh0528cs.dgn 06/04/2003 10:30:54 AM