


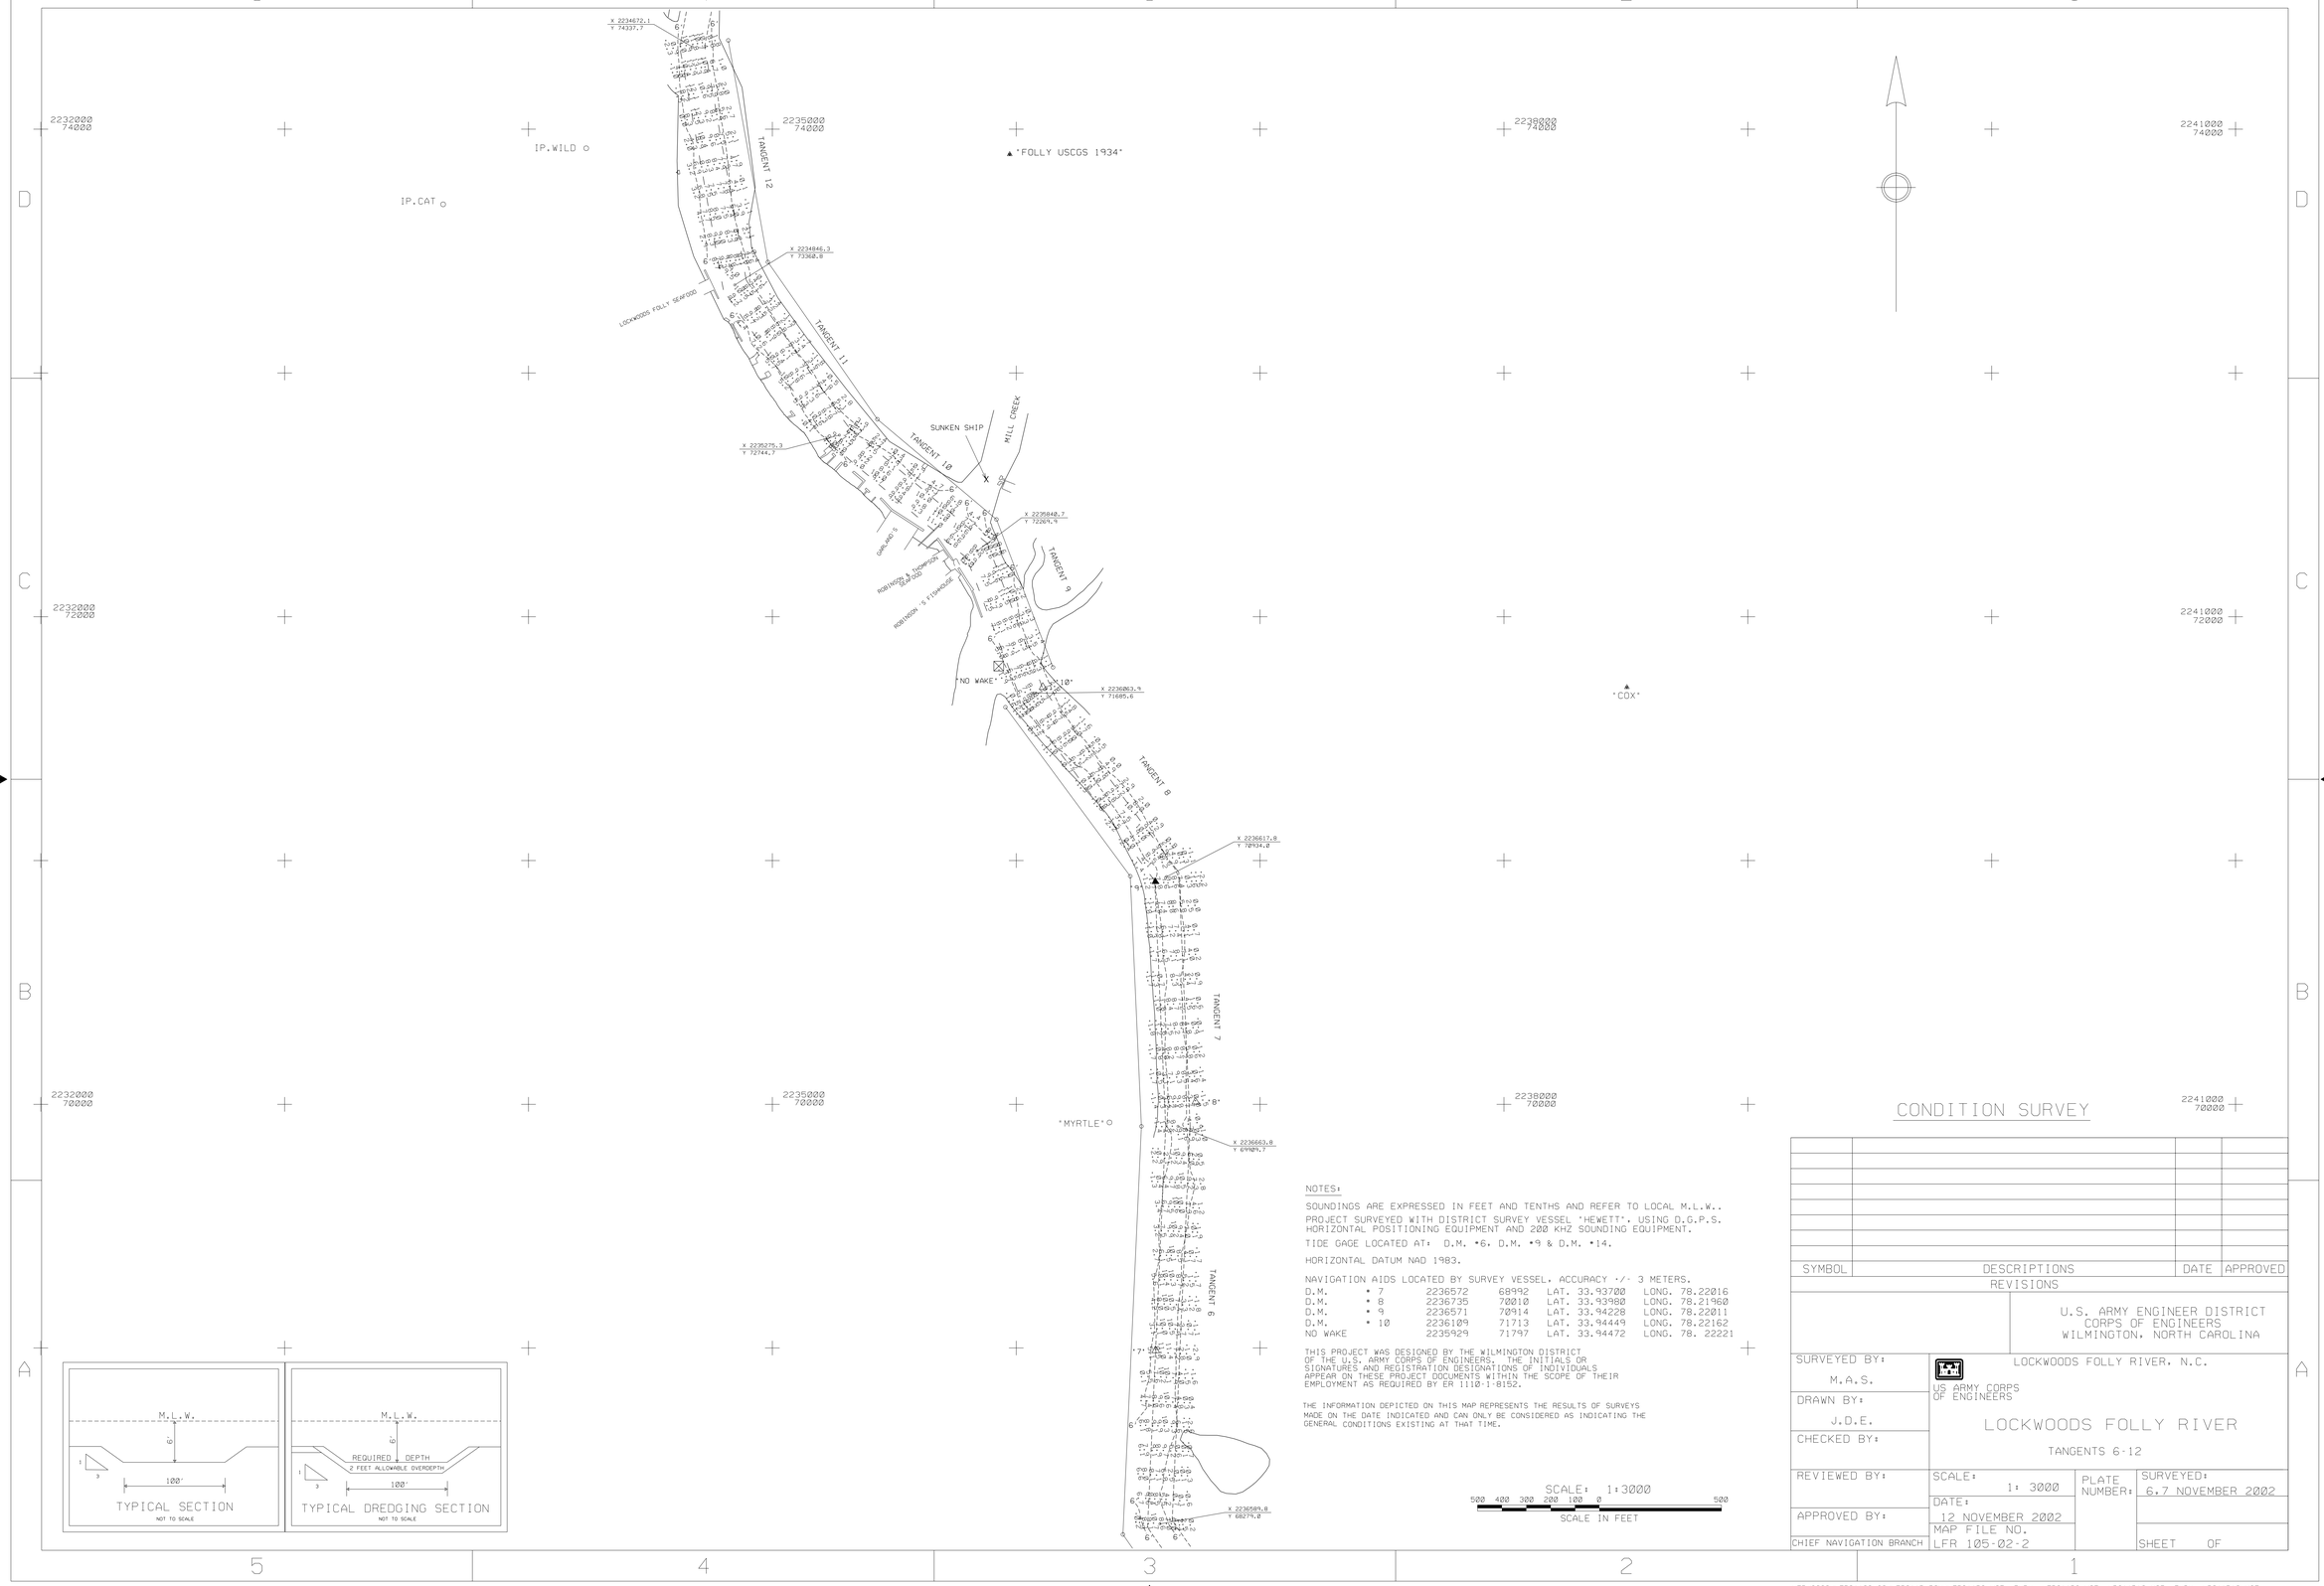


NOTES:

SOUNDINGS ARE EXPRESSED IN FEET AND TENTHS AND REFER TO LOCAL M.L.W..

PROJECT SURVEYED WITH DISTRICT SURVEY VESSEL "HEWETT". USING D.G.P.S. HORIZONTAL POSITIONING EQUIPMENT AND 200 KHZ SOUNDING EQUIPMENT.

TIDE GAGE LOCATED AT: D.M. #6, D.M. #9 & D.M. #14.

HORIZONTAL DATUM NAD 1983.

NAVIGATION AIDS LOCATED BY SURVEY VESSEL. ACCURACY +/- 3 METERS.

| | | | | |
|---|---|---|---|---|
| D.M. | # 7 | 2236572 | 68992 | LAT. 33.93700 LONG. 78.22016 |
| D.M. | # 8 | 2236735 | 70010 | LAT. 33.93980 LONG. 78.21960 |
| D.M. | # 9 | 2236571 | 70914 | LAT. 33.94228 LONG. 78.22011 |
| D.M. | # 10 | 2236109 | 71713 | LAT. 33.94449 LONG. 78.22162 |
| NO WAKE | | 2235929 | 71797 | LAT. 33.94472 LONG. 78. 22221 |

THIS PROJECT WAS DESIGNED BY THE WILMINGTON DISTRICT OF THE U.S. ARMY CORPS OF ENGINEERS. THE INITIALS OR SIGNATURES AND REGISTRATION DESIGNATIONS OF INDIVIDUALS APPEAR ON THESE PROJECT DOCUMENTS WITHIN THE SCOPE OF THEIR EMPLOYMENT AS REQUIRED BY ER 1110-1-8152.

THE INFORMATION DEPICTED ON THIS MAP REPRESENTS THE RESULTS OF SURVEYS MADE ON THE DATE INDICATED AND CAN ONLY BE CONSIDERED AS INDICATING THE GENERAL CONDITIONS EXISTING AT THAT TIME.

SCALE: 1:3000

500 400 300 200 100 0 500

SCALE IN FEET

# CONDITION SURVEY

| SYMBOL | DESCRIPTIONS | DATE | APPROVED |
|---|---|---|---|
| | | | |
| | | | |
| | | | |
| | | | |
| | | | |
| | | | |
| | | | |
| | | | |
| | | | |

REVISIONS

U.S. ARMY ENGINEER DISTRICT
CORPS OF ENGINEERS
WILMINGTON, NORTH CAROLINA

LOCKWOODS FOLLY RIVER, N.C.

US ARMY CORPS OF ENGINEERS

## LOCKWOODS FOLLY RIVER

TANGENTS 6-12

| | | | |
|---|---|---|---|
| SURVEYED BY: M.A.S. | SCALE: 1: 3000 | PLATE NUMBER: | SURVEYED: 6,7 NOVEMBER 2002 |
| DRAWN BY: J.D.E. | DATE: 12 NOVEMBER 2002 | | |
| CHECKED BY: | MAP FILE NO. LFR 105-02-2 | | |
| REVIEWED BY: | | | |
| APPROVED BY: | | | |
| CHIEF NAVIGATION BRANCH | | | SHEET OF |

LFR/2002/LFR311CS.CO/LFR311B.DGN/LFR311R6.XST THRU LFR311R9.XST, LR311R10.XST THRU LR311R12.XST

.../WORK/3009SAJE/LFR/lfr311b.dgn 11/14/2002 11:31:14 AM