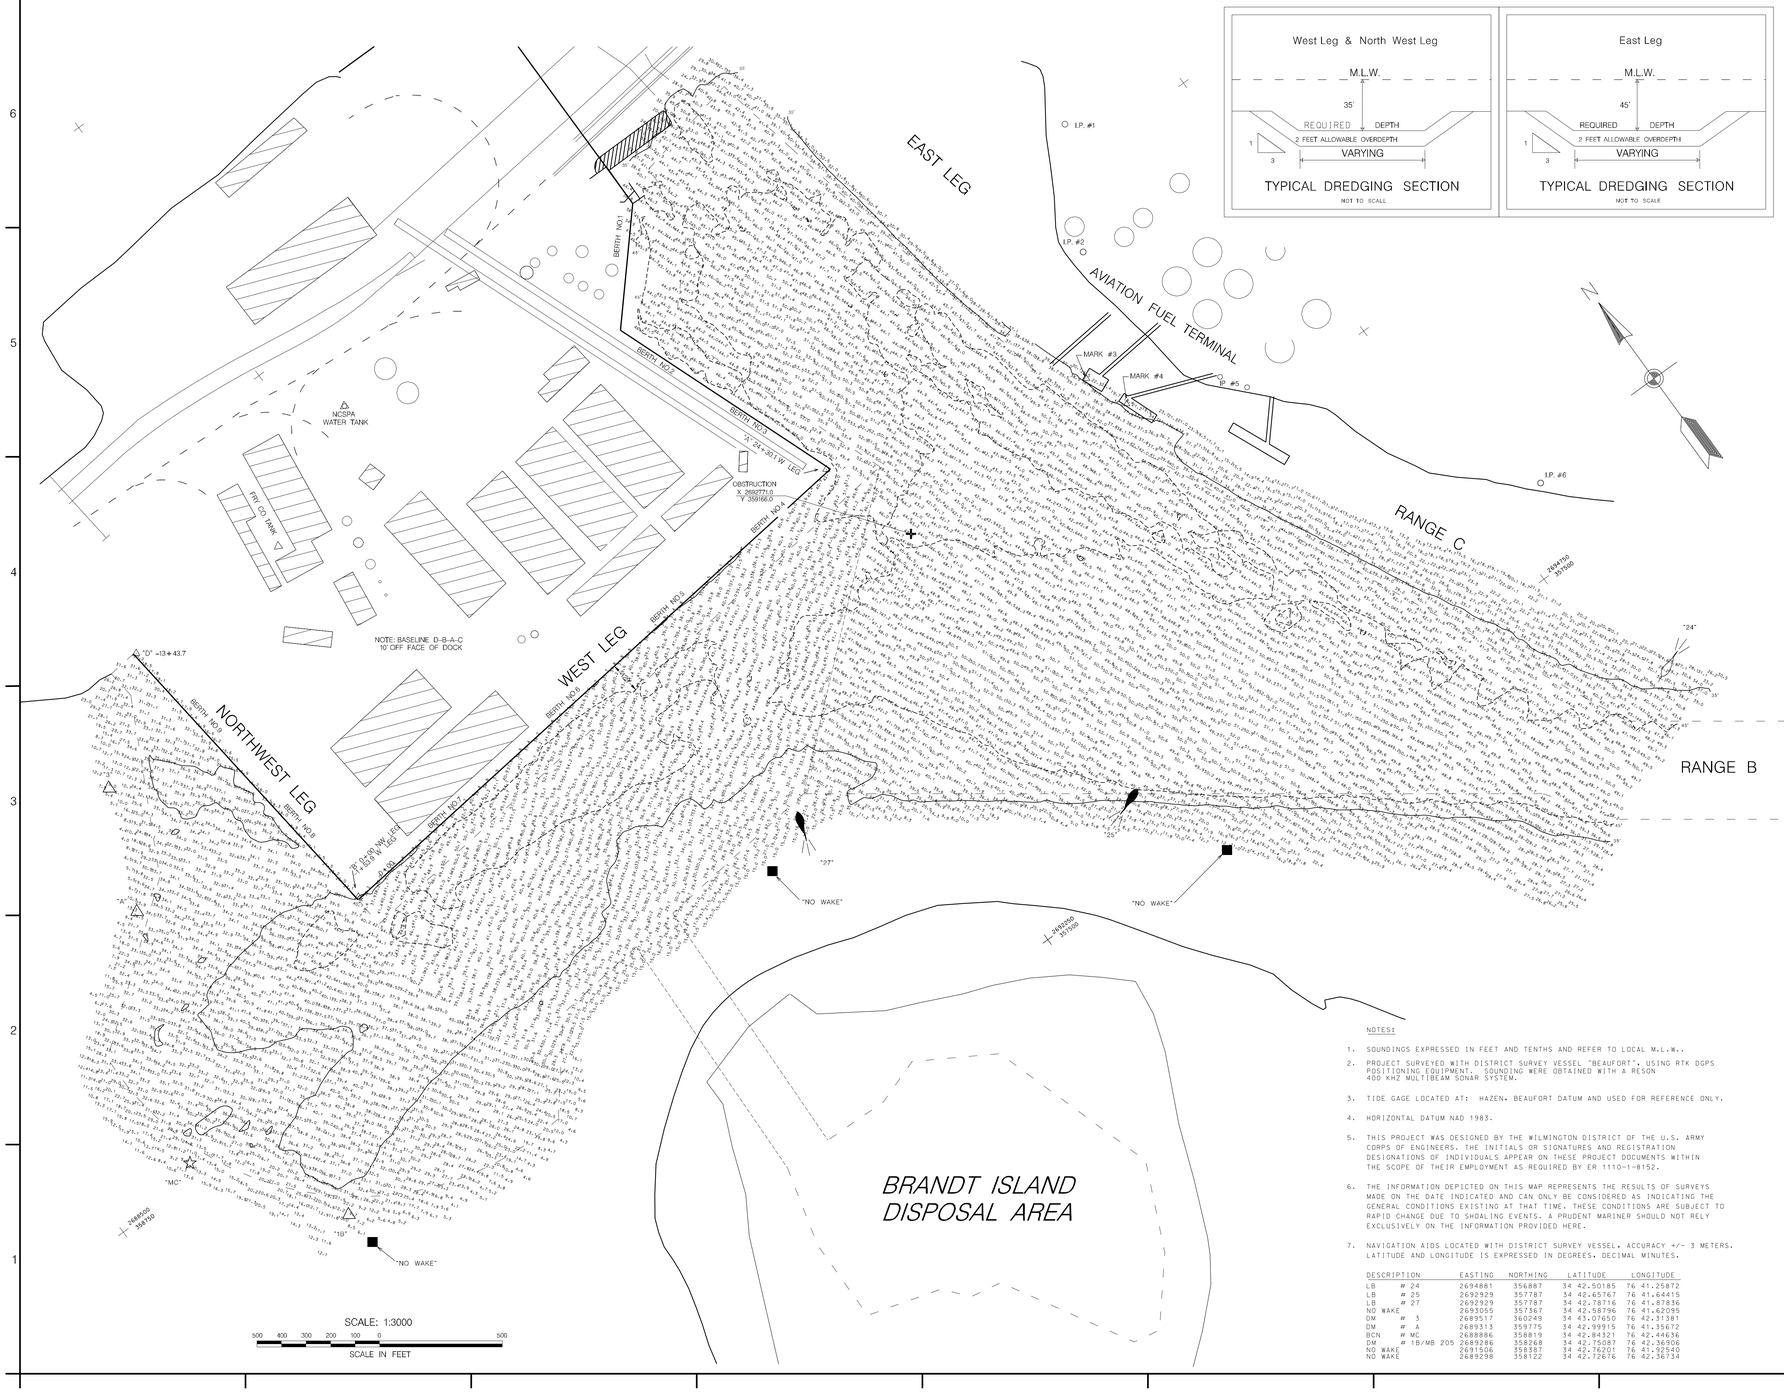

NOTES:

1. SOUNDINGS EXPRESSED IN FEET AND TENTHS AND REFER TO LOCAL M.L.W..
2. PROJECT SURVEYED WITH DISTRICT SURVEY VESSEL "BEAUFORT", USING RTK DGPS POSITIONING EQUIPMENT. SOUNDING WERE OBTAINED WITH A RESON 400 KHZ MULTIBEAM SONAR SYSTEM.
3. TIDE GAGE LOCATED AT: HAZEN, BEAUFORT DATUM AND USED FOR REFERENCE ONLY.
4. HORIZONTAL DATUM NAD 1983.
5. THIS PROJECT WAS DESIGNED BY THE WILMINGTON DISTRICT OF THE U.S. ARMY CORPS OF ENGINEERS. THE INITIALS OR SIGNATURES AND REGISTRATION DESIGNATIONS OF INDIVIDUALS APPEAR ON THESE PROJECT DOCUMENTS WITHIN THE SCOPE OF THEIR EMPLOYMENT AS REQUIRED BY ER 1110-1-8152.
6. THE INFORMATION DEPICTED ON THIS MAP REPRESENTS THE RESULTS OF SURVEYS MADE ON THE DATE INDICATED AND CAN ONLY BE CONSIDERED AS INDICATING THE GENERAL CONDITIONS EXISTING AT THAT TIME. THESE CONDITIONS ARE SUBJECT TO RAPID CHANGE DUE TO SHOALING EVENTS. A PRUDENT MARINER SHOULD NOT RELY EXCLUSIVELY ON THE INFORMATION PROVIDED HERE.
7. NAVIGATION AIDS LOCATED WITH DISTRICT SURVEY VESSEL. ACCURACY +/- 3 METERS. LATITUDE AND LONGITUDE IS EXPRESSED IN DEGREES, DECIMAL MINUTES.

DESCRIPTION	EASTING	NORTHING	LATITUDE	LONGITUDE
LB # 24	2694881	356887	34 42.50185	76 41.25872
LB # 25	2692929	357787	34 42.65767	76 41.64415
LB # 27	2692929	357787	34 42.78716	76 41.87836
NO WAKE	2693055	357367	34 42.58796	76 41.62095
DM # 3	2689517	360249	34 43.07650	76 42.31381
DM # A	2689313	359775	34 42.99915	76 41.35672
BCN # MC	2688886	358819	34 42.84121	76 42.44636
DM # 18/MB 205	2689286	358268	34 42.75087	76 42.36906
NO WAKE	2691506	358387	34 42.76201	76 41.92540
NO WAKE	2693298	358122	34 42.72676	76 42.36734

US Army Corps of Engineers
Wilmington District

SYMBOL	DESCRIPTION	DATE	APPROVED

SURVEYED BY: CDP
DRAWN BY: EVH
CHECKED BY:
DATE: 15 OCT 2008

APPROVED BY: [signature]
CHIEF, REAL ESTATE DIVISION

SURVEY DATE: 22 SEP. & 15 OCT. 2008
FILE NAME: RCE1008.DGN
PLOT SCALE: 1: 3000
MC 105-08-19

U.S. ARMY ENGINEER DISTRICT
CORPS OF ENGINEERS
WILMINGTON, NORTH CAROLINA

CONDITION SURVEY

Morehead City Harbor, North Carolina
RANGE C
EAST LEG, WEST LEG
& NORTHWEST LEG

PLATE NUMBER

SHEET __ OF __

.../10_08_Condition/rce11008.dgn 10/22/2008 10:54:56 AM