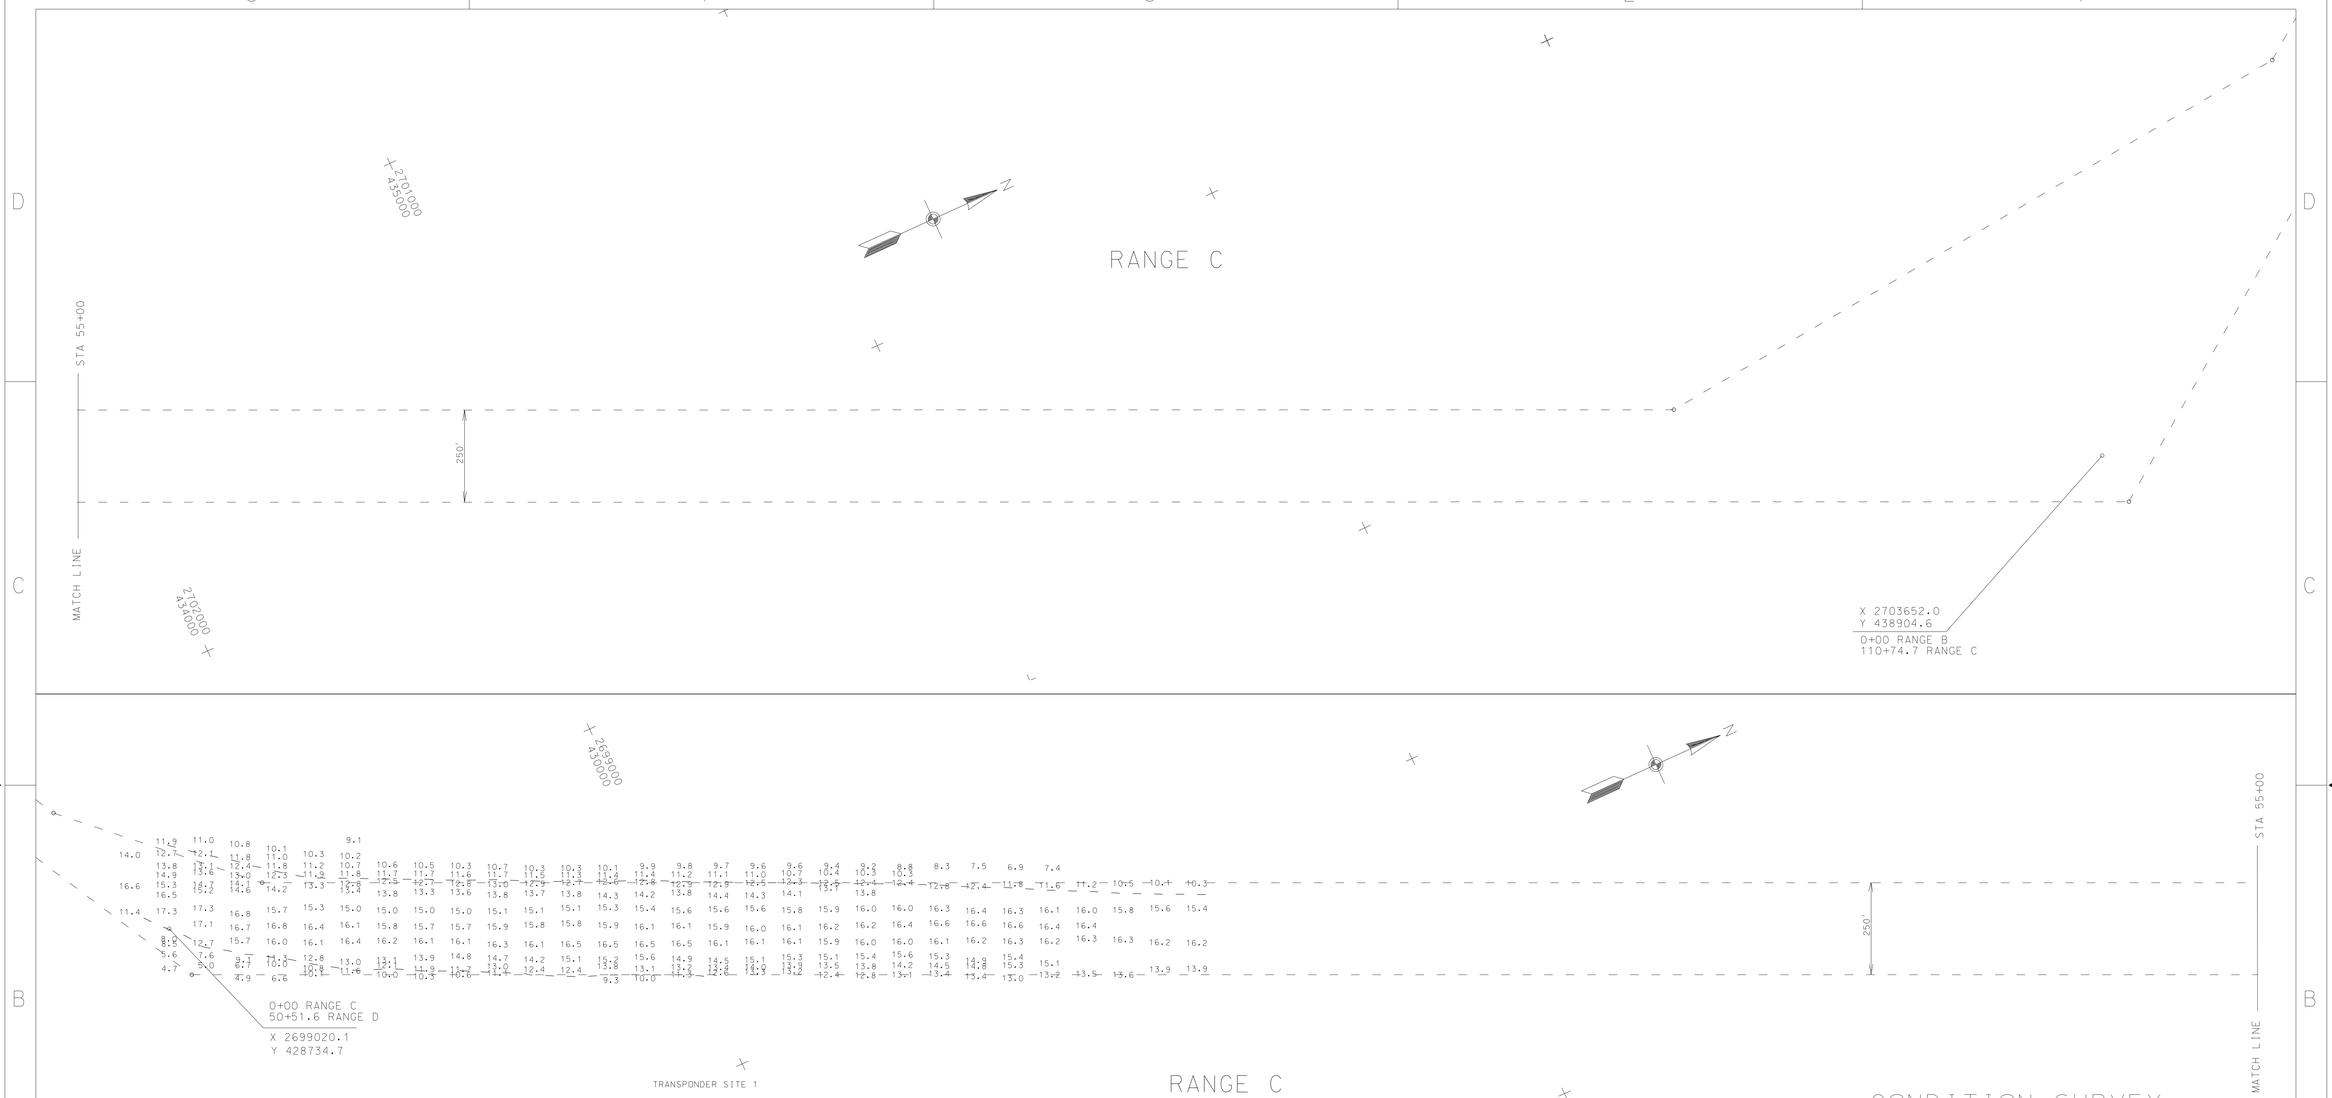

CONDITION SURVEY

NOTES:

SOUNDINGS ARE EXPRESSED IN FEET AND TENTHS AND REFER TO LOCAL M.L.W..
PROJECT SURVEYED WITH DISTRICT SURVEY VESSEL "BEAUFORT ", USING
HORIZONTAL POSITIONING EQUIPMENT AND 200 KHZ SOUNDING EQUIPMENT.

HORIZONTAL DATUM NAD 1983

TIDE GAGE LOCATED AT: BCN #16 (0.06 ABOVE MSL Core Creek Datum)

THIS PROJECT WAS DESIGNED BY THE WILMINGTON DISTRICT
OF THE U.S. ARMY CORPS OF ENGINEERS. THE INITIALS OR
SIGNATURES AND REGISTRATION DESIGNATIONS OF INDIVIDUALS
APPEAR ON THESE PROJECT DOCUMENTS WITHIN THE SCOPE OF THEIR
EMPLOYMENT AS REQUIRED BY ER 1110-1-8152.

THE INFORMATION DEPICTED ON THIS MAP REPRESENTS THE RESULTS OF SURVEYS MADE ON THE DATE INDICATED AND CAN ONLY BE CONSIDERED AS INDICATING THE GENERAL CONDITIONS EXISTING AT THAT TIME. BECAUSE THESE CONDITIONS ARE SUBJECT TO RAPID CHANGE DUE TO SHOALING EVENTS, A PRUDENT MARINER SHOULD NOT RELY EXCLUSIVELY ON THE INFORMATION PROVIDED HERE.

NAVIGATION AIDS LOCATED WITH SURVEY VESSEL, ACCURACY PLUS/MINUS 3 METERS.
LATITUDE & LONGITUDE IS EXPRESSED IN DEGREES, MINUTES, & DECIMAL MINUTES.

DESCRIPTION	EASTING	NORTHING	LATITUDE	LONGITUDE

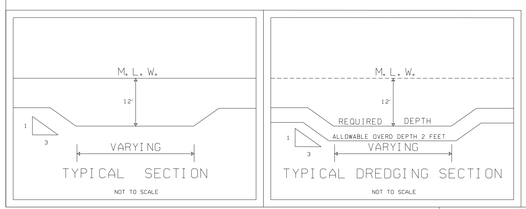

2000 1000 0 2000 4000
SCALE IN FEET

Symbol	Descriptions	Date	Approved

Revisions

U.S. ARMY ENGINEER DISTRICT
CORPS OF ENGINEERS
WILMINGTON, NORTH CAROLINA

SURVEYED BY: JBG.CRP
DRAWN BY: MSA
CHECKED BY:
REVIEWED BY:
APPROVED BY:
CHIEF, NAVIGATION BRANCH

US Army Corps of Engineers

ATLANTIC INTRACOASTAL WATERWAY
BETWEEN
NORFOLK, VA. AND THE ST. JONS RIVER, FLA. (WILMINGTON DISTRICT)

NORFOLK, VA. - BEAUFORT, N. C.
RANGE C

SCALE: 1:2000
DATE: 25 MARCH 2004
MAP FILE NO. NB 105-04-21
PLATE NUMBER:
SURVEYED: 23 MARCH 2004
SHEET OF

AIWW/NORBFT/CCCO83CS.CD/.XST/.DGN

.../Core Crk R-C/ccc083cs.dgn 03/25/2004 10:15:02 AM