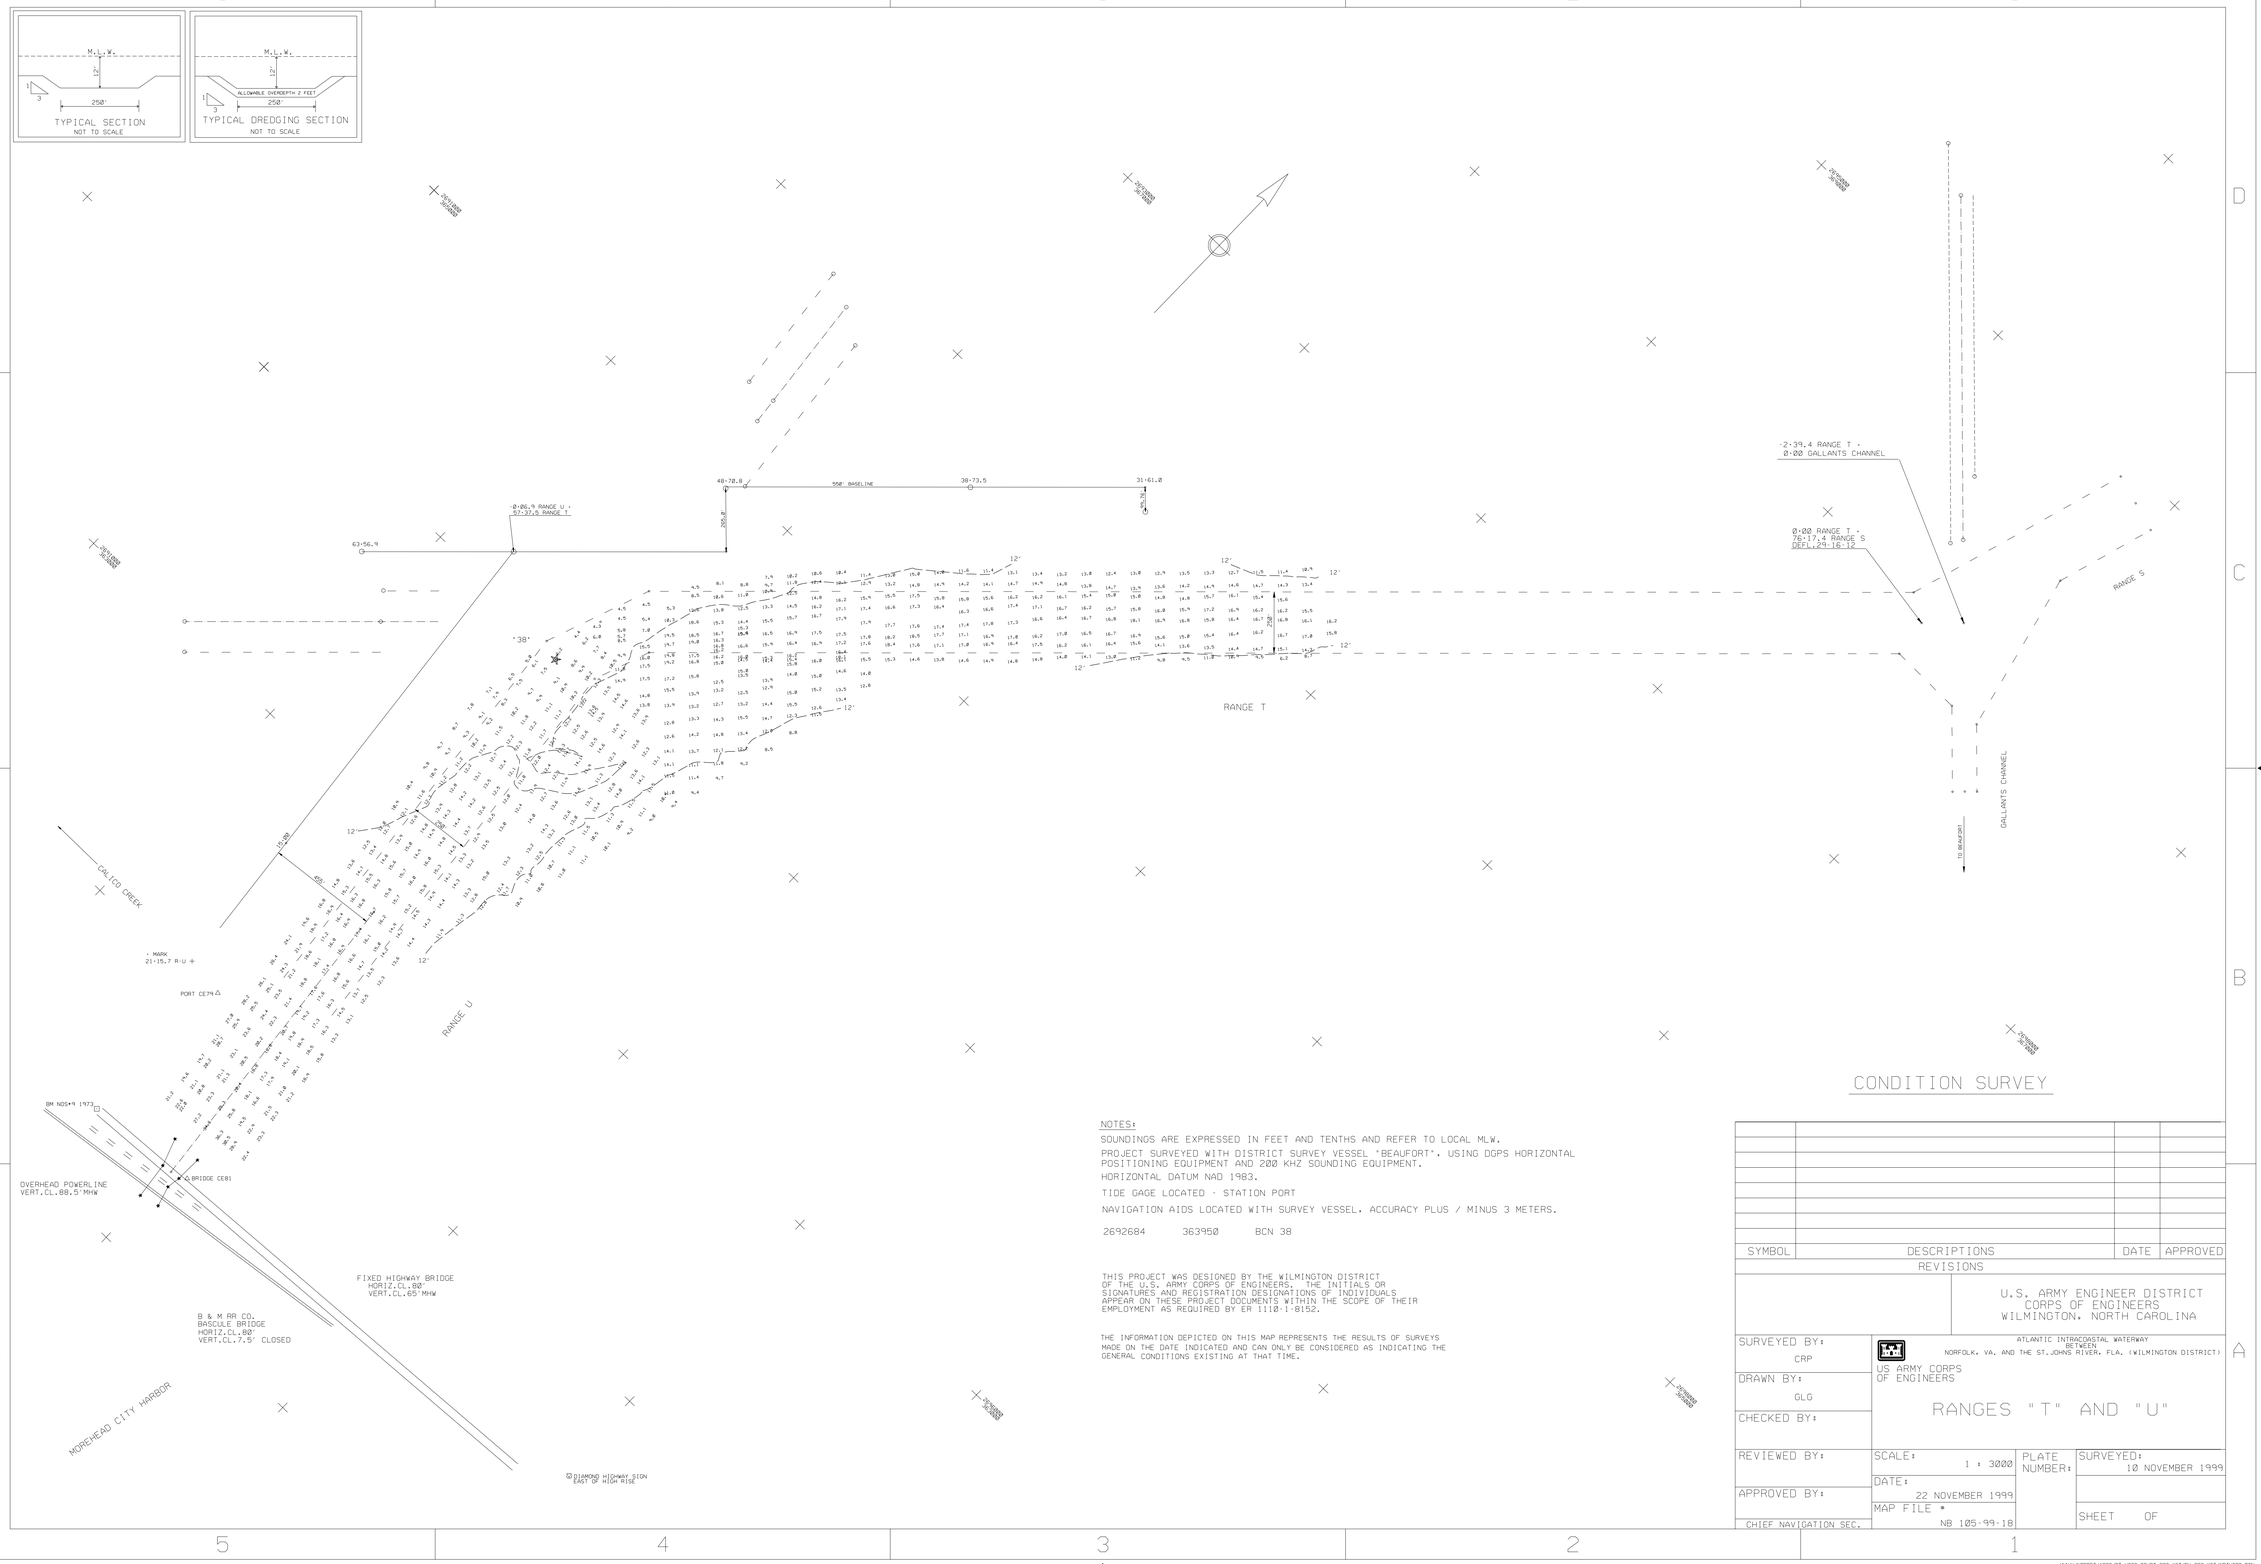

CONDITION SURVEY

NOTES:

SOUNDINGS ARE EXPRESSED IN FEET AND TENTHS AND REFER TO LOCAL MLW.

PROJECT SURVEYED WITH DISTRICT SURVEY VESSEL 'BEAUFORT'. USING DGPS HORIZONTAL POSITIONING EQUIPMENT AND 200 KHZ SOUNDING EQUIPMENT.

HORIZONTAL DATUM NAD 1983.

TIDE GAGE LOCATED - STATION PORT

NAVIGATION AIDS LOCATED WITH SURVEY VESSEL. ACCURACY PLUS / MINUS 3 METERS.

2692684 363950 BCN 38

THIS PROJECT WAS DESIGNED BY THE WILMINGTON DISTRICT OF THE U.S. ARMY CORPS OF ENGINEERS. THE INITIALS OR SIGNATURES AND REGISTRATION DESIGNATIONS OF INDIVIDUALS APPEAR ON THESE PROJECT DOCUMENTS WITHIN THE SCOPE OF THEIR EMPLOYMENT AS REQUIRED BY ER 1110-1-8152.

THE INFORMATION DEPICTED ON THIS MAP REPRESENTS THE RESULTS OF SURVEYS MADE ON THE DATE INDICATED AND CAN ONLY BE CONSIDERED AS INDICATING THE GENERAL CONDITIONS EXISTING AT THAT TIME.

SYMBOL	DESCRIPTIONS	DATE	APPROVED

REVISIONS

U.S. ARMY ENGINEER DISTRICT
CORPS OF ENGINEERS
WILMINGTON, NORTH CAROLINA

ATLANTIC INTRACOASTAL WATERWAY
BETWEEN
NORFOLK, VA. AND THE ST.JOHNS RIVER, FLA. (WILMINGTON DISTRICT)

US ARMY CORPS
OF ENGINEERS

RANGES "T" AND "U"

SURVEYED BY: CRP			
DRAWN BY: GLG			
CHECKED BY:			
REVIEWED BY:	SCALE: 1 : 3000	PLATE NUMBER:	SURVEYED: 10 NOVEMBER 1999
APPROVED BY:	DATE: 22 NOVEMBER 1999		
CHIEF NAVIGATION SEC.	MAP FILE # NB 105-99-18		SHEET OF

/A1WW/NORBFT/1999/RT-U323.CO/RT-323.XST/RU-323.XST/NBTU323.DGN

.../Temp/nbtu323.dgn 12/29/2003 12:23:38 PM