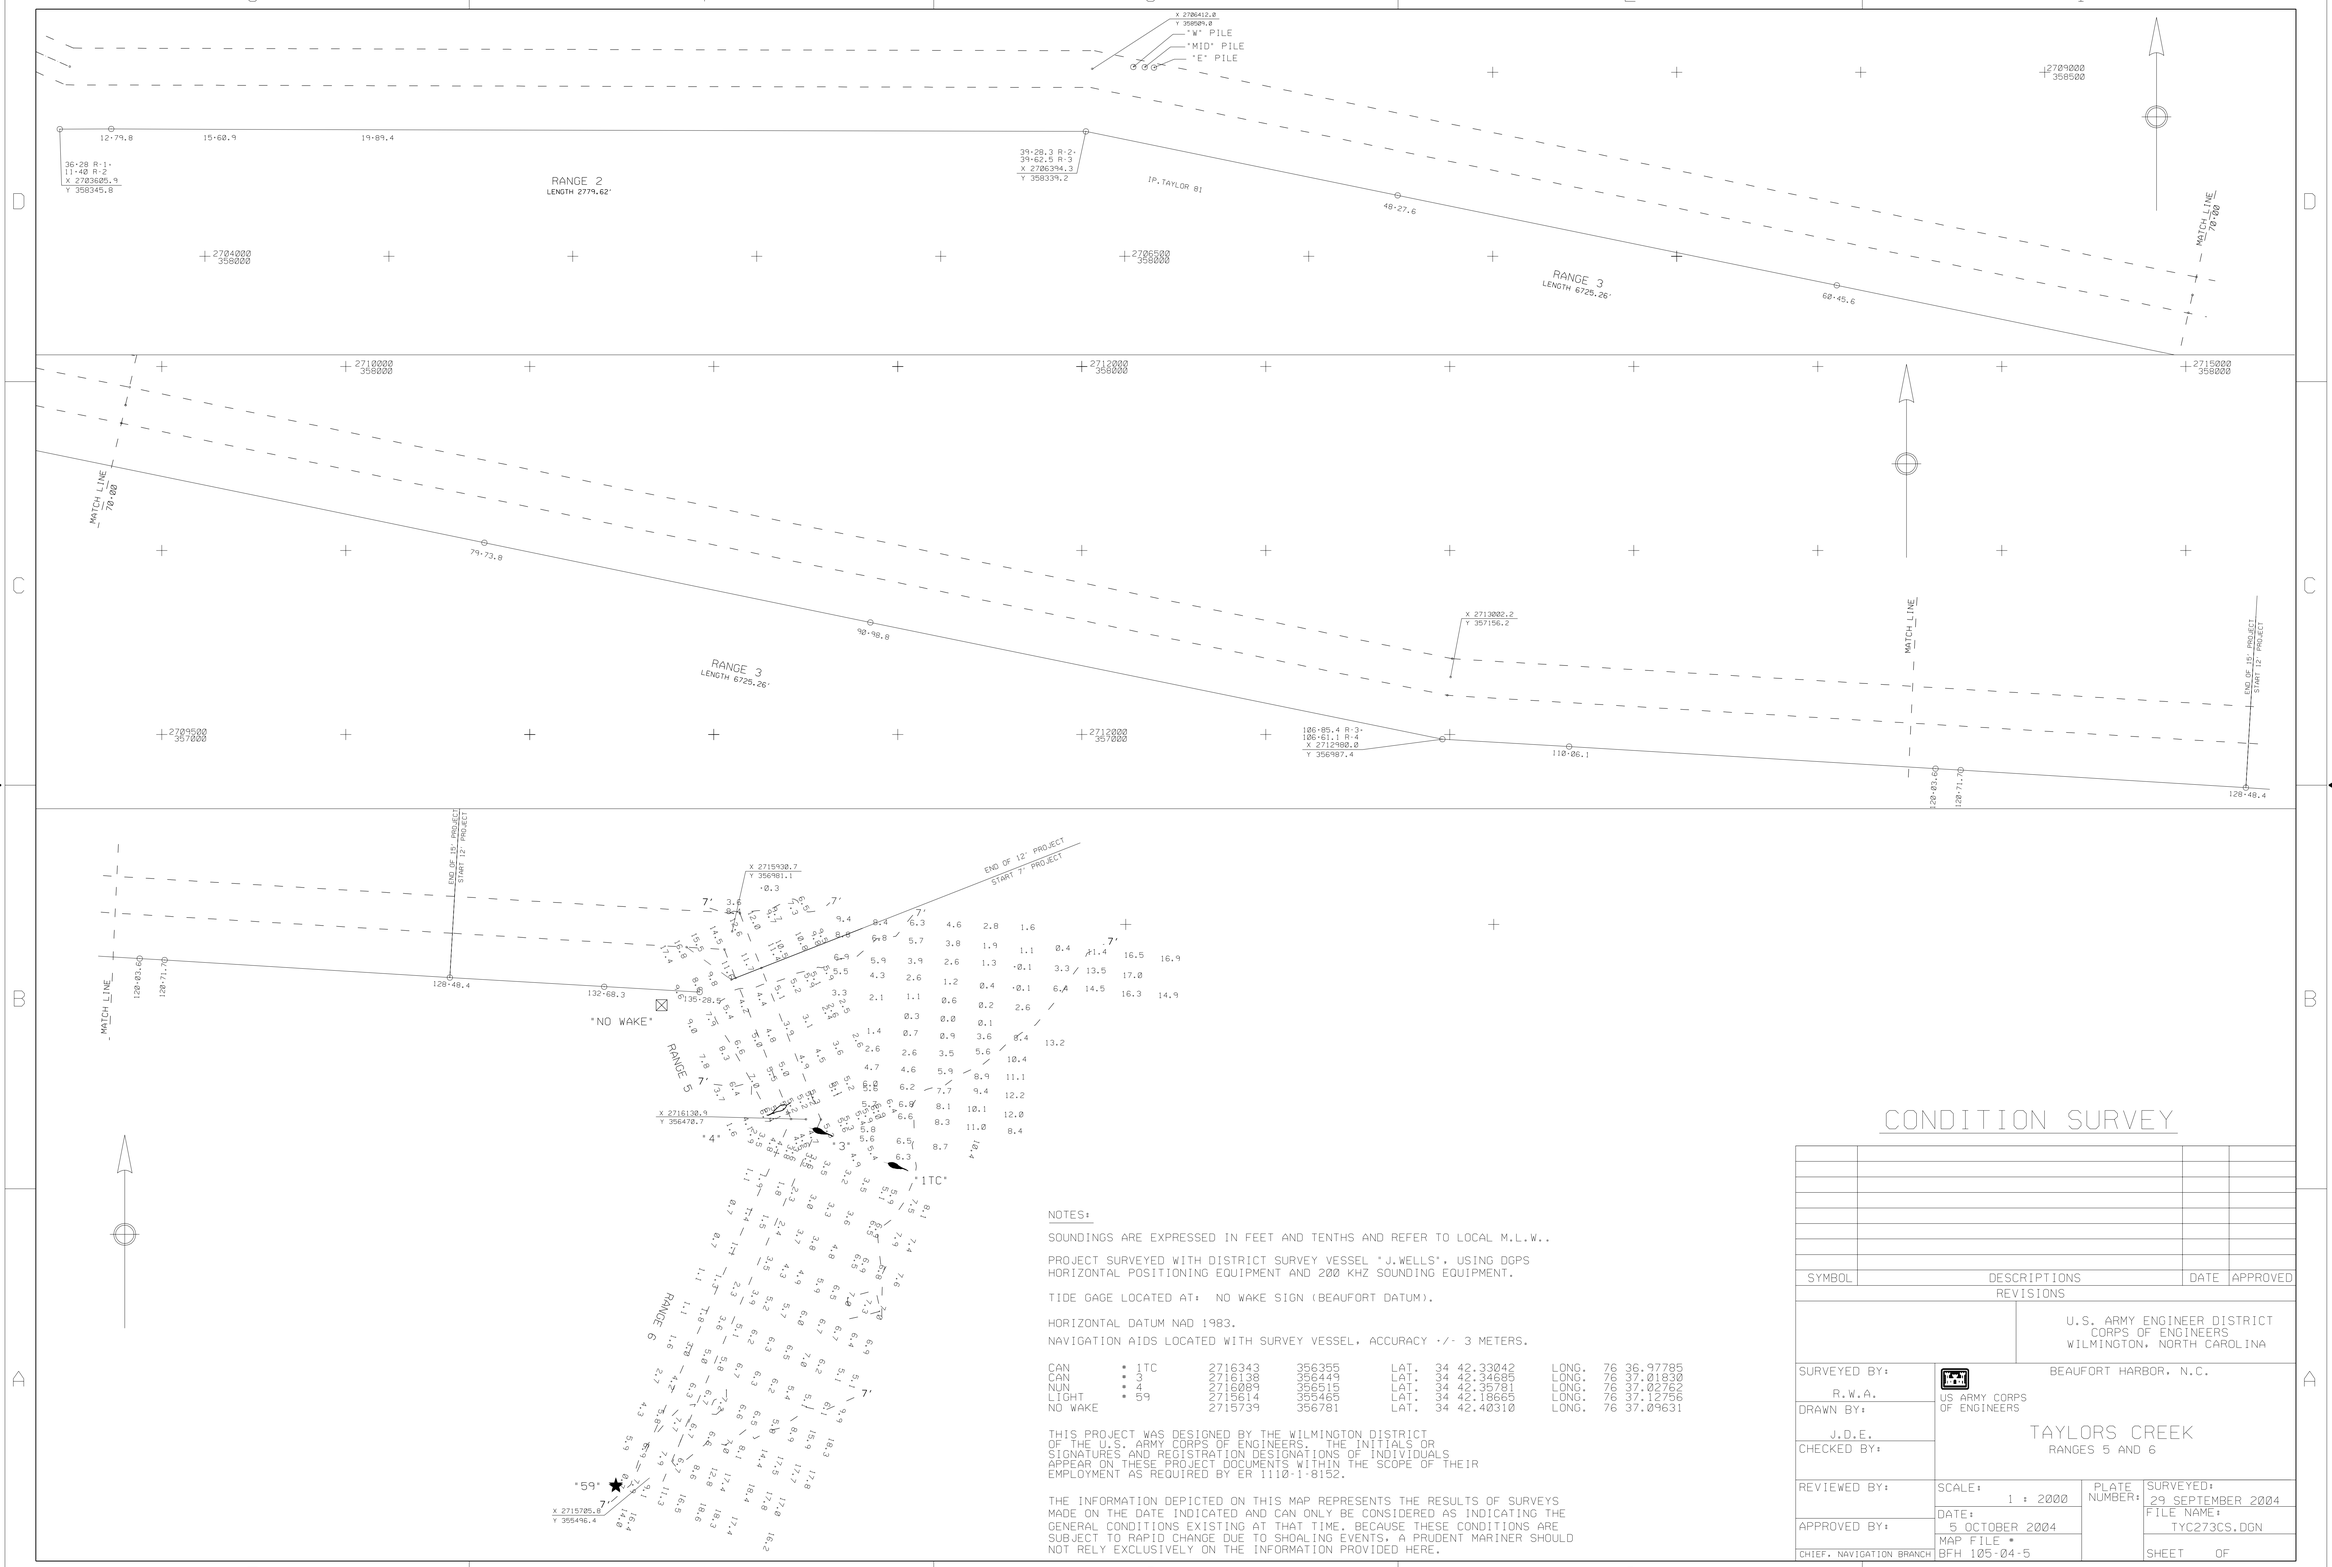

NOTES:

SOUNDINGS ARE EXPRESSED IN FEET AND TENTHS AND REFER TO LOCAL M.L.W..

PROJECT SURVEYED WITH DISTRICT SURVEY VESSEL "J.WELLS", USING DGPS HORIZONTAL POSITIONING EQUIPMENT AND 200 KHZ SOUNDING EQUIPMENT.

TIDE GAGE LOCATED AT: NO WAKE SIGN (BEAUFORT DATUM).

HORIZONTAL DATUM NAD 1983.

NAVIGATION AIDS LOCATED WITH SURVEY VESSEL, ACCURACY +/- 3 METERS.

CAN	• 1TC	2716343	356355	LAT.	34 42.33042	LONG.	76 36.97785
CAN	• 3	2716138	356449	LAT.	34 42.34685	LONG.	76 37.01830
NUN	• 4	2716089	356515	LAT.	34 42.35781	LONG.	76 37.02762
LIGHT	• 59	2715614	355465	LAT.	34 42.18665	LONG.	76 37.12756
NO WAKE		2715739	356781	LAT.	34 42.40310	LONG.	76 37.09631

THIS PROJECT WAS DESIGNED BY THE WILMINGTON DISTRICT OF THE U.S. ARMY CORPS OF ENGINEERS. THE INITIALS OR SIGNATURES AND REGISTRATION DESIGNATIONS OF INDIVIDUALS APPEAR ON THESE PROJECT DOCUMENTS WITHIN THE SCOPE OF THEIR EMPLOYMENT AS REQUIRED BY ER 1110-1-8152.

THE INFORMATION DEPICTED ON THIS MAP REPRESENTS THE RESULTS OF SURVEYS MADE ON THE DATE INDICATED AND CAN ONLY BE CONSIDERED AS INDICATING THE GENERAL CONDITIONS EXISTING AT THAT TIME. BECAUSE THESE CONDITIONS ARE SUBJECT TO RAPID CHANGE DUE TO SHOALING EVENTS, A PRUDENT MARINER SHOULD NOT RELY EXCLUSIVELY ON THE INFORMATION PROVIDED HERE.

CONDITION SURVEY

SYMBOL	DESCRIPTIONS	DATE	APPROVED
	REVISIONS		

U.S. ARMY ENGINEER DISTRICT
CORPS OF ENGINEERS
WILMINGTON, NORTH CAROLINA

BEAUFORT HARBOR, N.C.

US ARMY CORPS OF ENGINEERS

TAYLORS CREEK
RANGES 5 AND 6

SURVEYED BY: R.W.A.	SCALE: 1 : 2000	PLATE NUMBER:	SURVEYED: 29 SEPTEMBER 2004
DRAWN BY: J.D.E.	DATE: 5 OCTOBER 2004		FILE NAME: TYC273CS.DGN
CHECKED BY:	MAP FILE # BFH 105-04-5		SHEET OF
REVIEWED BY:			
APPROVED BY:			
CHIEF, NAVIGATION BRANCH			

/BFTHBR/TAYLORS CREEK/TYC273CS.CO/.DGN/TYC273R5.XST, TYC273R6.XST, TYC273WD.XST

.../HOLDINGCELL2/tyc273cs.dgn 10/18/2004 2:32:03 PM