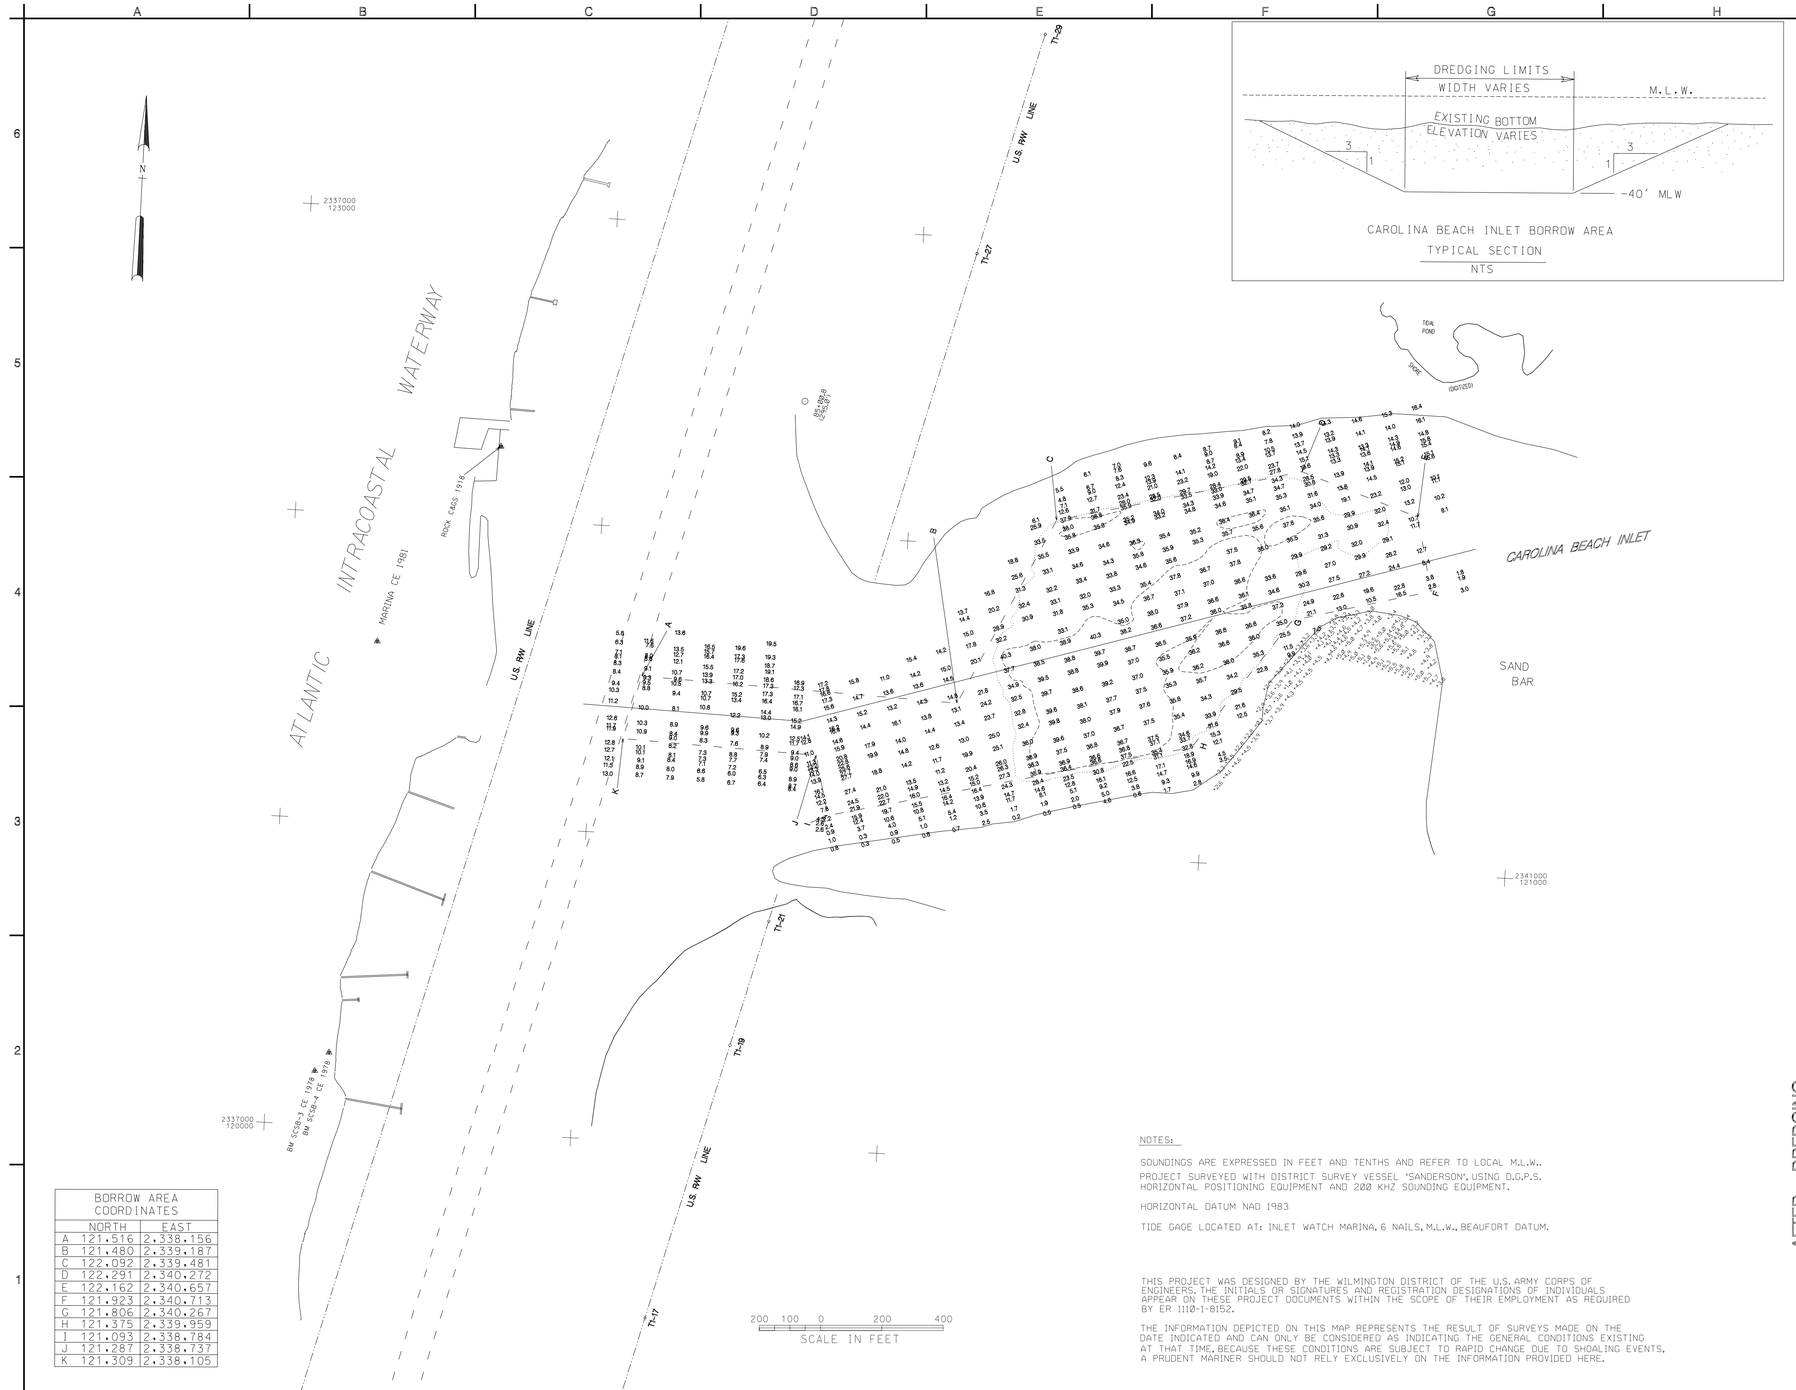

BORROW AREA COORDINATES		
	NORTH	EAST
A	121,516	2,338,156
B	121,480	2,339,187
C	122,092	2,339,481
D	122,291	2,340,272
E	122,162	2,340,657
F	121,923	2,340,713
G	121,806	2,340,267
H	121,375	2,339,959
I	121,093	2,338,784
J	121,287	2,338,737
K	121,309	2,338,105

NOTES:

SOUNDINGS ARE EXPRESSED IN FEET AND TENTHS AND REFER TO LOCAL M.L.W..

PROJECT SURVEYED WITH DISTRICT SURVEY VESSEL "SANDERSON", USING D.G.P.S. HORIZONTAL POSITIONING EQUIPMENT AND 200 KHZ SOUNDING EQUIPMENT.

HORIZONTAL DATUM NAD 1983

TIDE GAGE LOCATED AT: INLET WATCH MARINA, 6 NAILS, M.L.W., BEAUFORT DATUM.

THIS PROJECT WAS DESIGNED BY THE WILMINGTON DISTRICT OF THE U.S. ARMY CORPS OF ENGINEERS. THE INITIALS OR SIGNATURES AND REGISTRATION DESIGNATIONS OF INDIVIDUALS APPEAR ON THESE PROJECT DOCUMENTS WITHIN THE SCOPE OF THEIR EMPLOYMENT AS REQUIRED BY ER 1110-1-8152.

THE INFORMATION DEPICTED ON THIS MAP REPRESENTS THE RESULT OF SURVEYS MADE ON THE DATE INDICATED AND CAN ONLY BE CONSIDERED AS INDICATING THE GENERAL CONDITIONS EXISTING AT THAT TIME, BECAUSE THESE CONDITIONS ARE SUBJECT TO RAPID CHANGE DUE TO SHOALING EVENTS. A PRUDENT MARINER SHOULD NOT RELY EXCLUSIVELY ON THE INFORMATION PROVIDED HERE.

AFTER DREDGING

US Army Corps of Engineers
Wilmington District

SYMBOL	DESCRIPTION	DATE	APPROVED	SYMBOL	DESCRIPTION	DATE	APPROVED

SURVEYED BY: M.K.A.
DRAWN BY: J.D.
CHECKED BY:
REVIEWED BY:
DATE: 6 APRIL 2004

APPROVED BY: CHIEF, NAVIGATION BRANCH
MAP FILE NO: CB:105-04-7
SURVEYED: 5 APRIL, 2004
FILE NAME: CBD0596AD.DGN
PLOT SCALE: 1" = 200'

U.S. ARMY ENGINEER DISTRICT
CORPS OF ENGINEERS
WILMINGTON, NORTH CAROLINA

CONTRACT NO. W912PM-04-C-0003

CAROLINA BEACH, NORTH CAROLINA

BEACH RENOURISHMENT
BORROW AREA

PLATE NUMBER

SHEET OF

.../3009SAJE/WORKAREA/cbd096ad.dgn 04/06/2004 09:34:20 AM