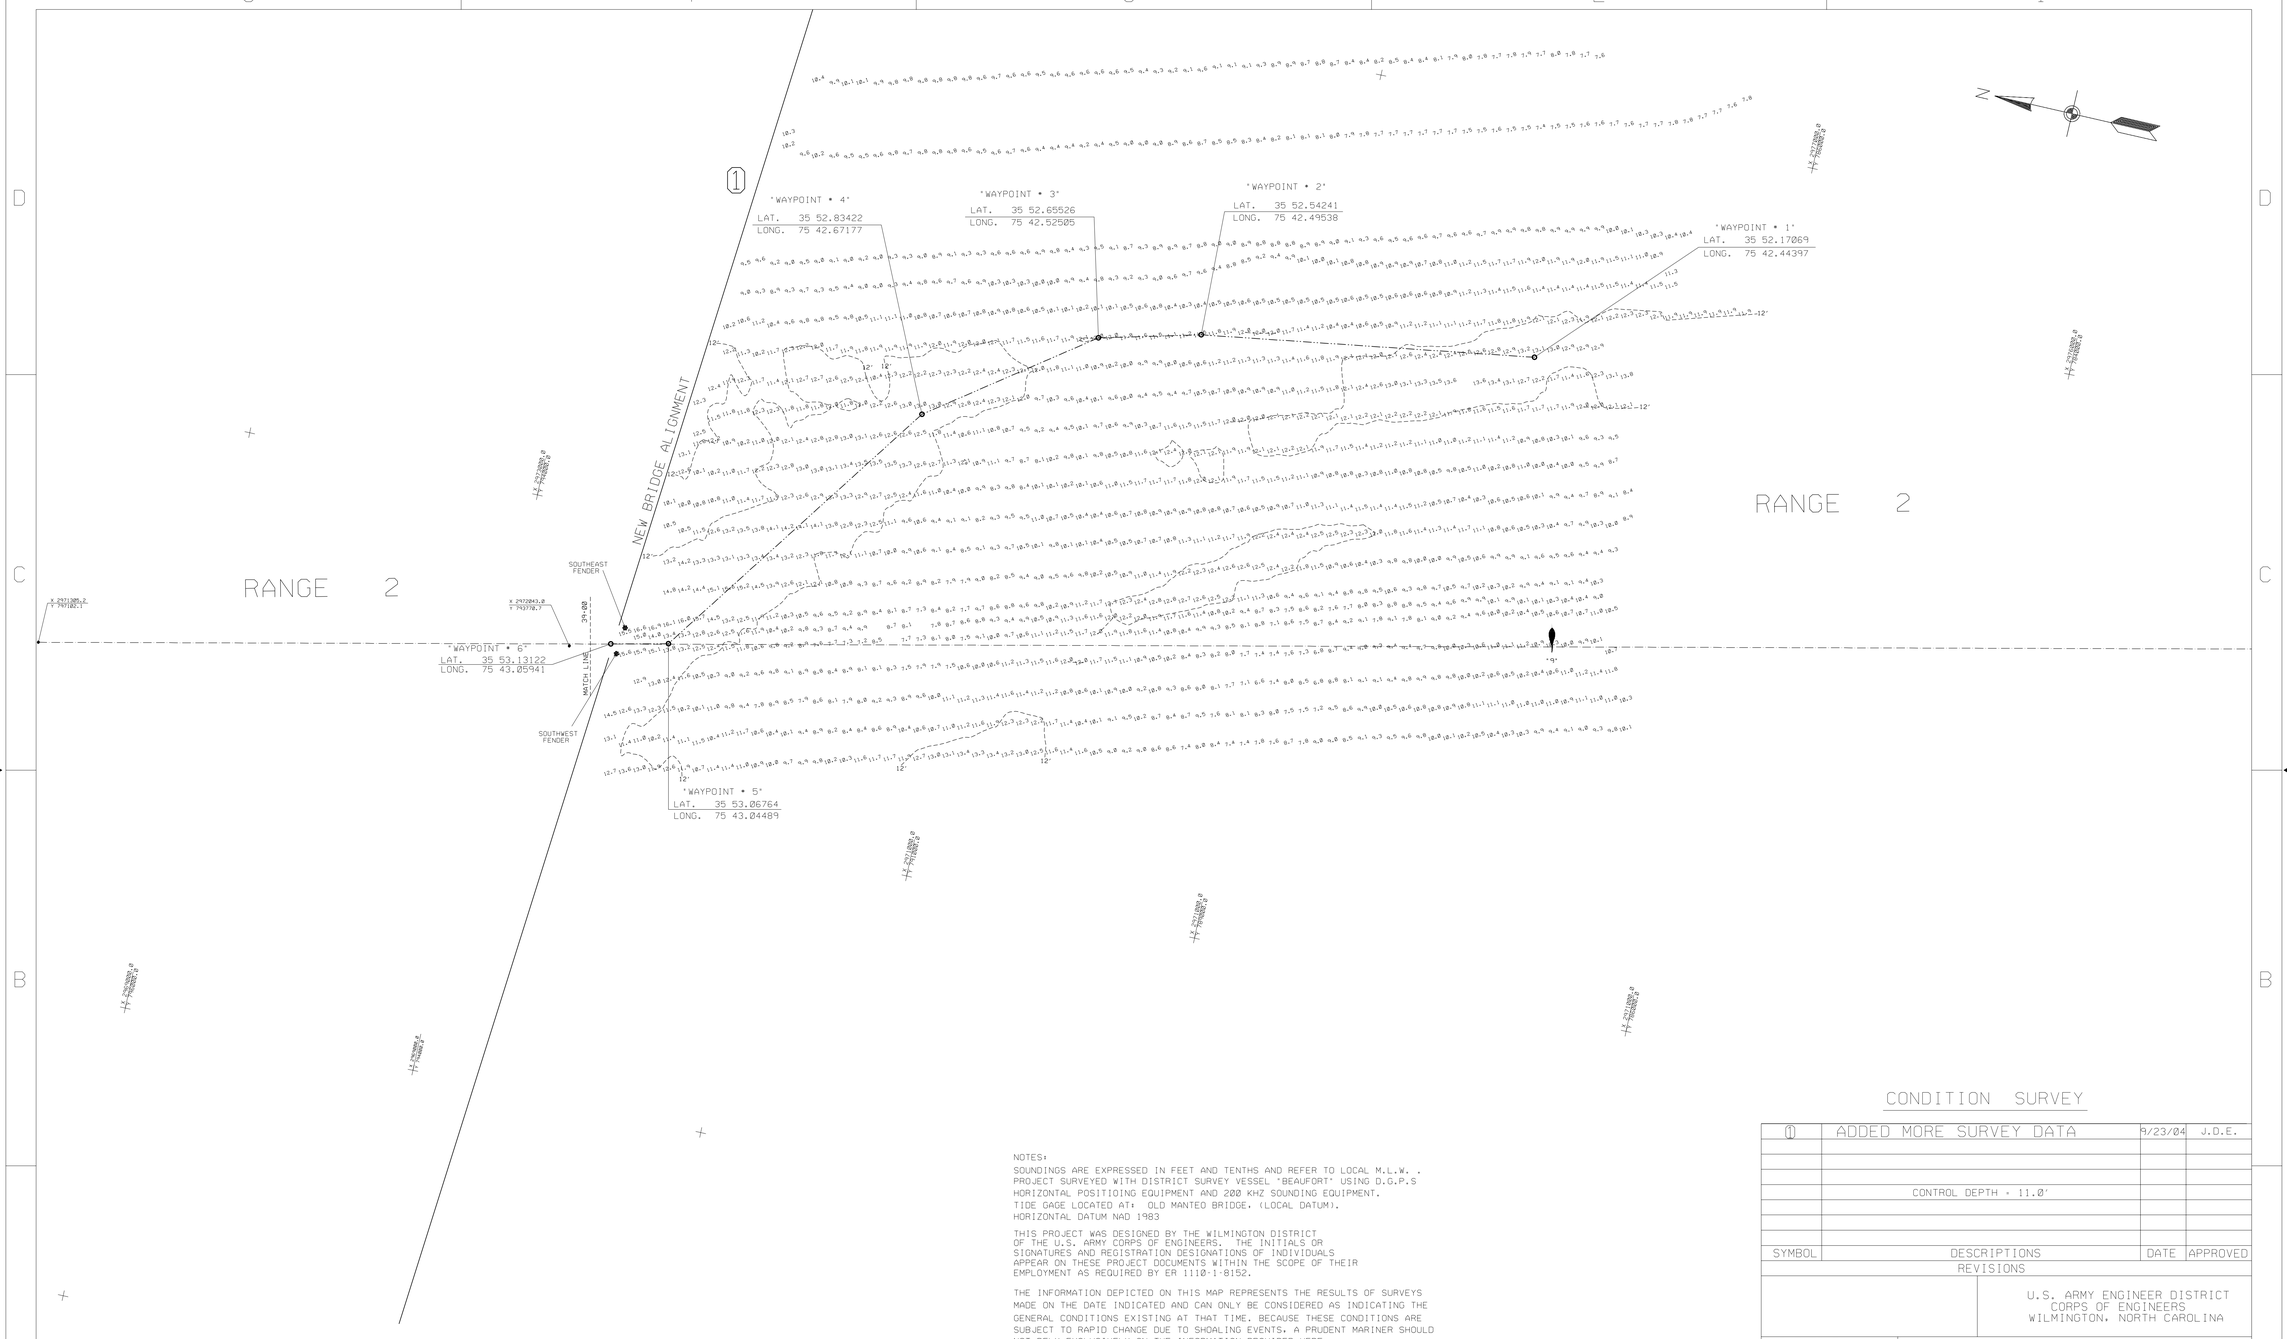

NOTES:
SOUNDINGS ARE EXPRESSED IN FEET AND TENTHS AND REFER TO LOCAL M.L.W. .
PROJECT SURVEYED WITH DISTRICT SURVEY VESSEL 'BEAUFORT' USING D.G.P.S
HORIZONTAL POSITIOING EQUIPMENT AND 200 KHZ SOUNDING EQUIPMENT.
TIDE GAGE LOCATED AT: OLD MANTEO BRIDGE. (LOCAL DATUM).
HORIZONTAL DATUM NAD 1983

THIS PROJECT WAS DESIGNED BY THE WILMINGTON DISTRICT OF THE U.S. ARMY CORPS OF ENGINEERS. THE INITIALS OR SIGNATURES AND REGISTRATION DESIGNATIONS OF INDIVIDUALS APPEAR ON THESE PROJECT DOCUMENTS WITHIN THE SCOPE OF THEIR EMPLOYMENT AS REQUIRED BY ER 1110-1-8152.

THE INFORMATION DEPICTED ON THIS MAP REPRESENTS THE RESULTS OF SURVEYS MADE ON THE DATE INDICATED AND CAN ONLY BE CONSIDERED AS INDICATING THE GENERAL CONDITIONS EXISTING AT THAT TIME. BECAUSE THESE CONDITIONS ARE SUBJECT TO RAPID CHANGE DUE TO SHOALING EVENTS. A PRUDENT MARINER SHOULD NOT RELY EXCLUSIVELY ON THE INFORMATION PROVIDED HERE.

NAVIGATION AIDS LOCATED WITH DISTRICT SURVEY VESSEL. ACCURACY +/- 3 METERS.

LIGHT BUOY • 8 2973606 787078 LAT. 35 52.09825 LONG. 75 42.79952

SCALE: 1:5000
800 600 400 200 0 400 800
SCALE IN FEET

CONDITION SURVEY

SYMBOL	DESCRIPTIONS	DATE	APPROVED
1	ADDED MORE SURVEY DATA	9/23/04	J.D.E.
	CONTROL DEPTH • 11.0'		

REVISIONS

U.S. ARMY ENGINEER DISTRICT
CORPS OF ENGINEERS
WILMINGTON, NORTH CAROLINA

SURVEYED BY: C.R.P.
DRAWN BY J.D.E.
CHECKED BY
REVIEWED BY:
APPROVED BY
CHIEF, NAVIGATION BRANCH

US ARMY CORPS OF ENGINEERS

MANTEO (CROATAN SOUND) NORTH CAROLINA

CROATAN SOUND

RANGE 2 (39+00 TO 304+00)

SCALE: 1:5000
DATE: 23 SEPTEMBER 2004
MAP FILE NO. MB 105-04-66
PLATE NUMBER:
SURVEYED: 14.22 SEPTEMBER 2004
FILE NAME: CRT258CS.DGN
SHEET OF

/MANTEO/2004/CROATAN/CRT258CS.CO/.XST/.DGN

.../HOLDINGCELL3/crt266cs.dgn 09/28/2004 11:46:24 AM