NOTES:

SOUNDINGS ARE EXPRESSED IN FEET AND TENTHS AND REFER TO LOCAL M.L.W..
PROJECT SURVEYED WITH DISTRICT SURVEY VESSEL "SANDERSON", USING D.G.P.S.
HORIZONTAL POSITIONING EQUIPMENT AND 200 KHZ SOUNDING EQUIPMENT.

TIDE GAGE LOCATED AT: NW FENDER - BAUM BRIDGE

HORIZONTAL DATUM NAD 1983.

SHORELINE AND TOPOGRAPHIC FEATURES ARE APPROXIMATELY LOCATED.
NAVIGATION AIDS LOCATED WITH DISTRICT SURVEY VESSEL, ACCURACY +/- 3 METERS.

DESCRIPTION		EASTING	NORTHING	LATITUDE	LONGITUDE
DM	• 25	2994901	799693	35 54.05889	75 38.40309
BCN	• 27	2994102	802490	35 54.19465	75 38.55946

THE INFORMATION DEPICTED ON THIS MAP REPRESENTS THE RESULT OF SURVEYS MADE ON THE DATE INDICATED AN CAN ONLY BE CONSIDERED AS INDICATING THE GENERAL CONDITIONS EXISTING AT THAT TIME.

THIS PROJECT WAS DESIGNED BY THE WILMINGTON DISTRICT OF THE U.S. ARMY CORPS OF ENGINEERS. THE INITIALS OR SIGNATURES AND REGISTRATION DESIGNATIONS OF INDIVIDUALS APPEAR ON THESE PROJECT DOCUMENTS WITHIN THE SCOPE OF THEIR EMPLOYMENT AS REQUIRED BY ER 1110-1-8152.

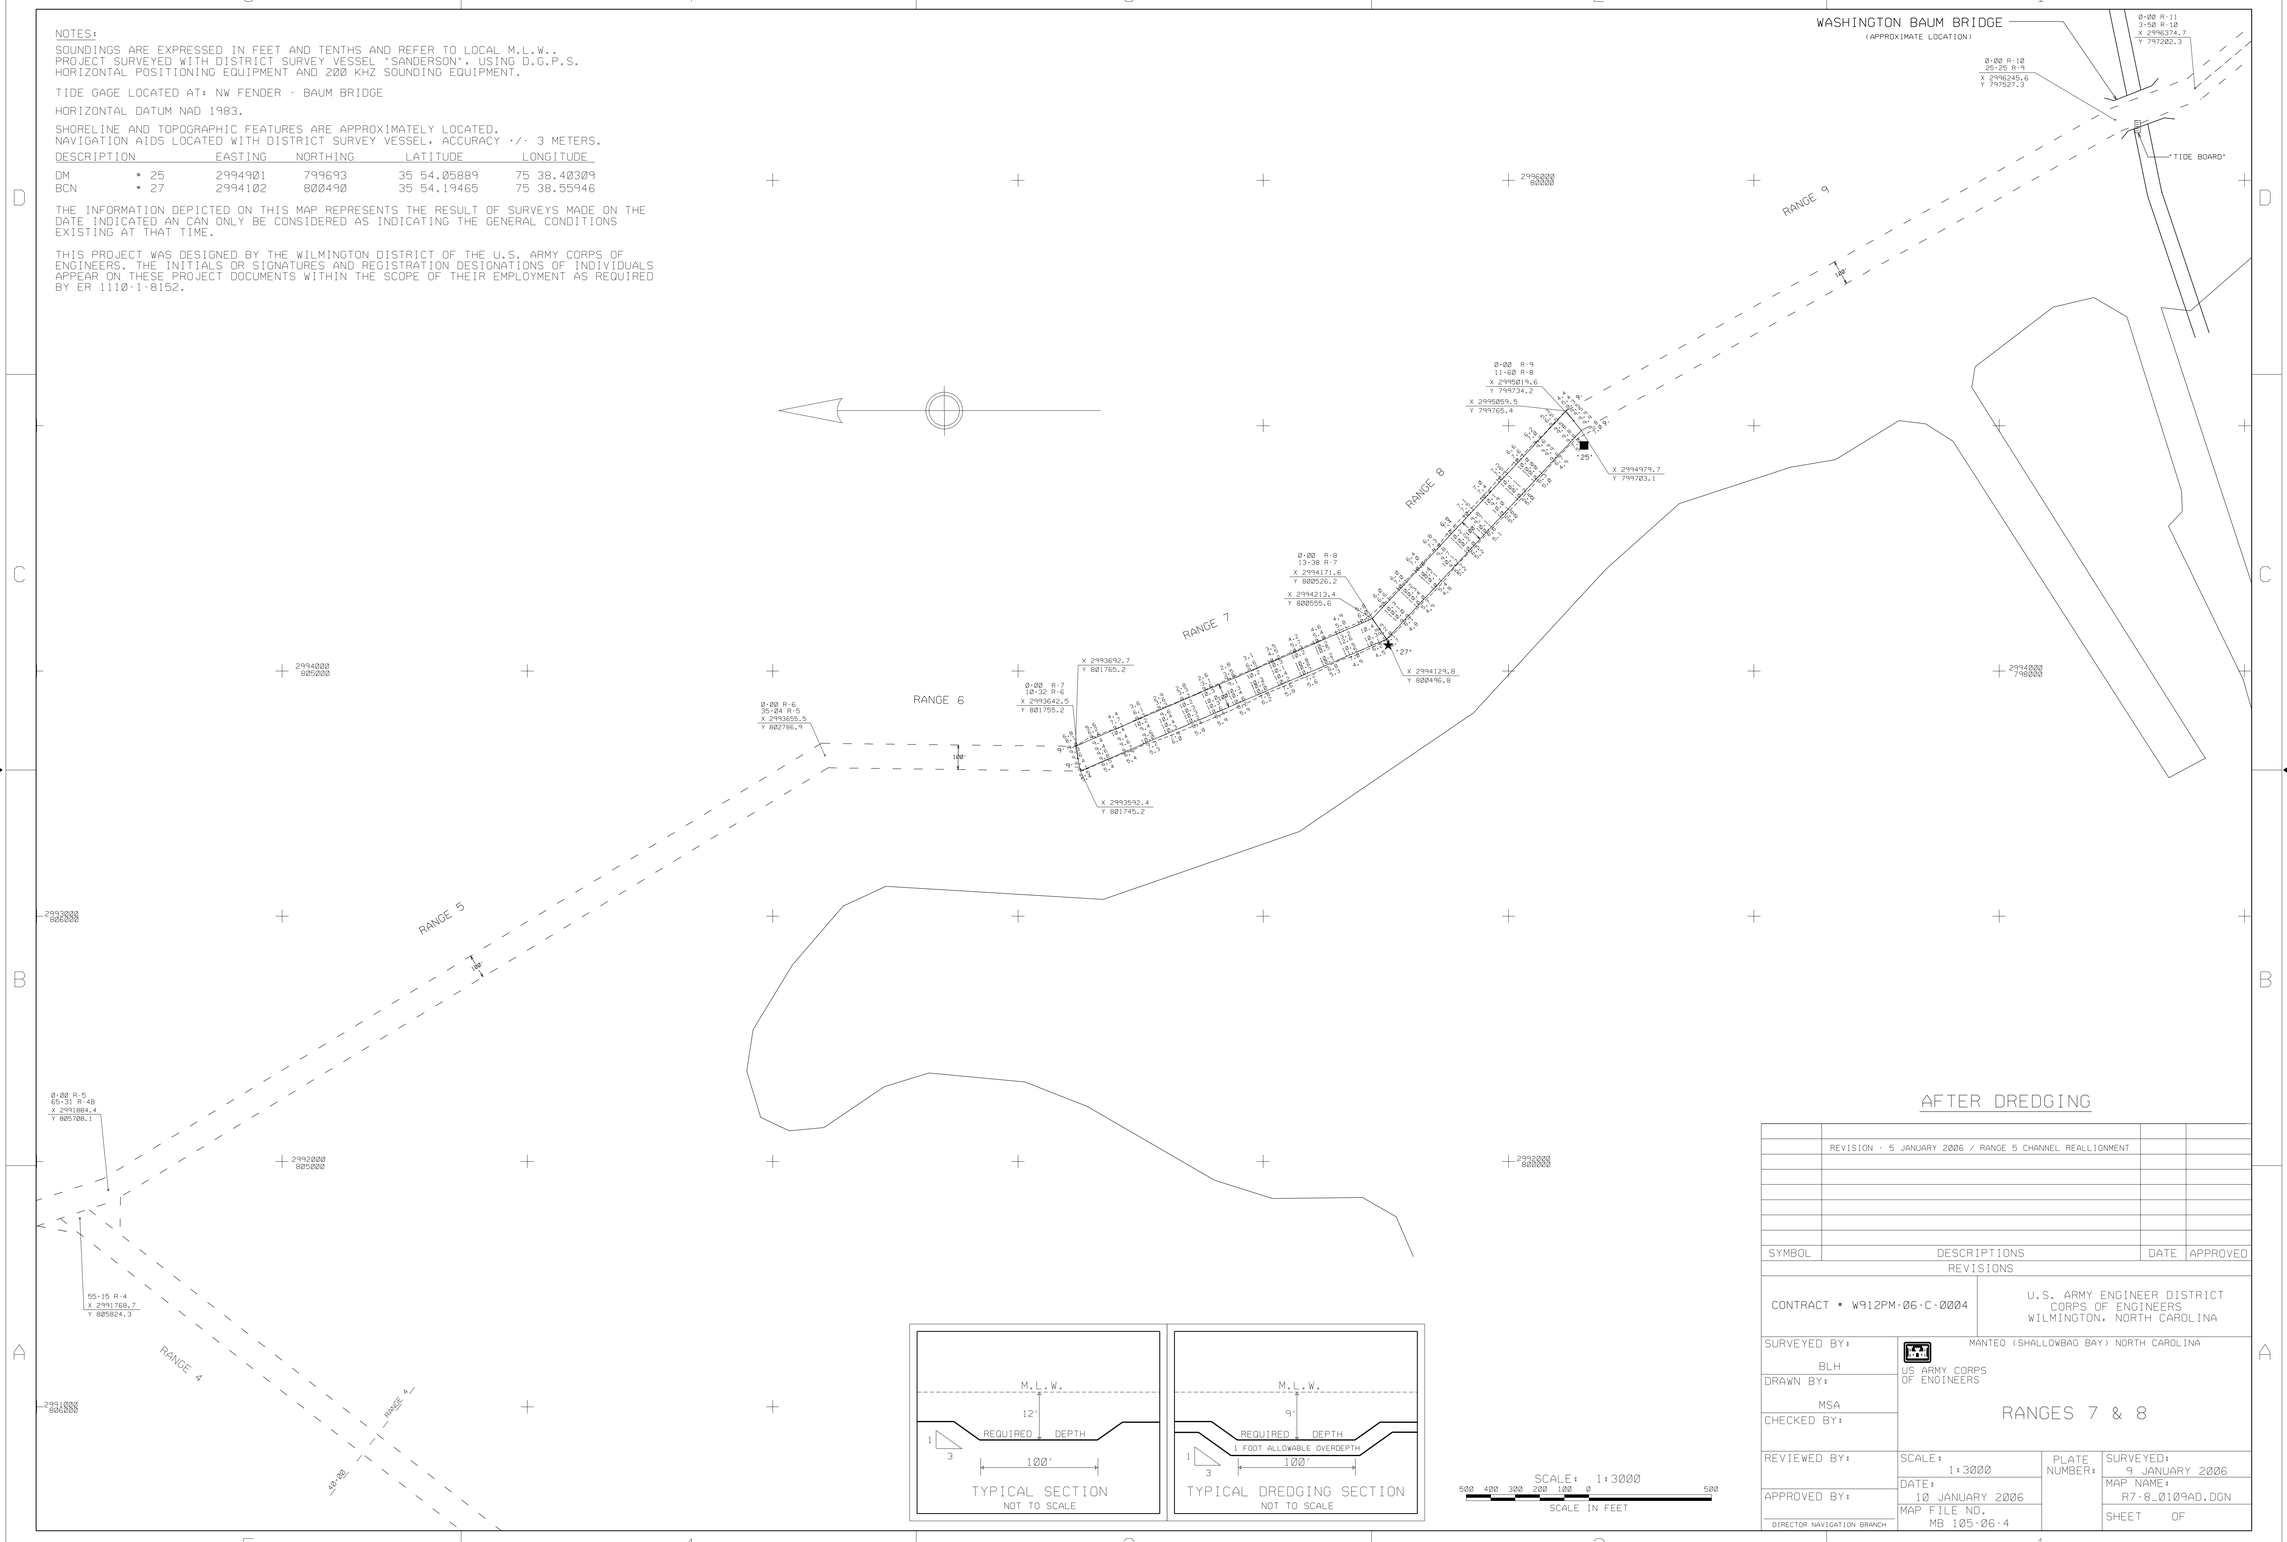

SCALE: 1:3000
500 400 300 200 100 0 500
SCALE IN FEET

AFTER DREDGING

SYMBOL	DESCRIPTIONS	DATE	APPROVED
	REVISION - 5 JANUARY 2006 / RANGE 5 CHANNEL REALLIGNMENT		

REVISIONS

CONTRACT • W912PM-06-C-0004

U.S. ARMY ENGINEER DISTRICT
CORPS OF ENGINEERS
WILMINGTON, NORTH CAROLINA

SURVEYED BY: BLH
DRAWN BY: MSA
CHECKED BY:
REVIEWED BY:
APPROVED BY:
DIRECTOR NAVIGATION BRANCH

MANTEO (SHALLOWBAG BAY) NORTH CAROLINA

US ARMY CORPS OF ENGINEERS

RANGES 7 & 8

SCALE: 1:3000
DATE: 10 JANUARY 2006
MAP FILE NO. MB 105-06-4
PLATE NUMBER:
SURVEYED: 9 JANUARY 2006
MAP NAME: R7-8_0109AD.DGN
SHEET OF

NAV/MANTEO/2006/R7_0109, R8_0109,CO/XST R7-8_0109AD.DGN

.../r7-8_0109ad.dgn 1/12/2006 9:59:27 AM