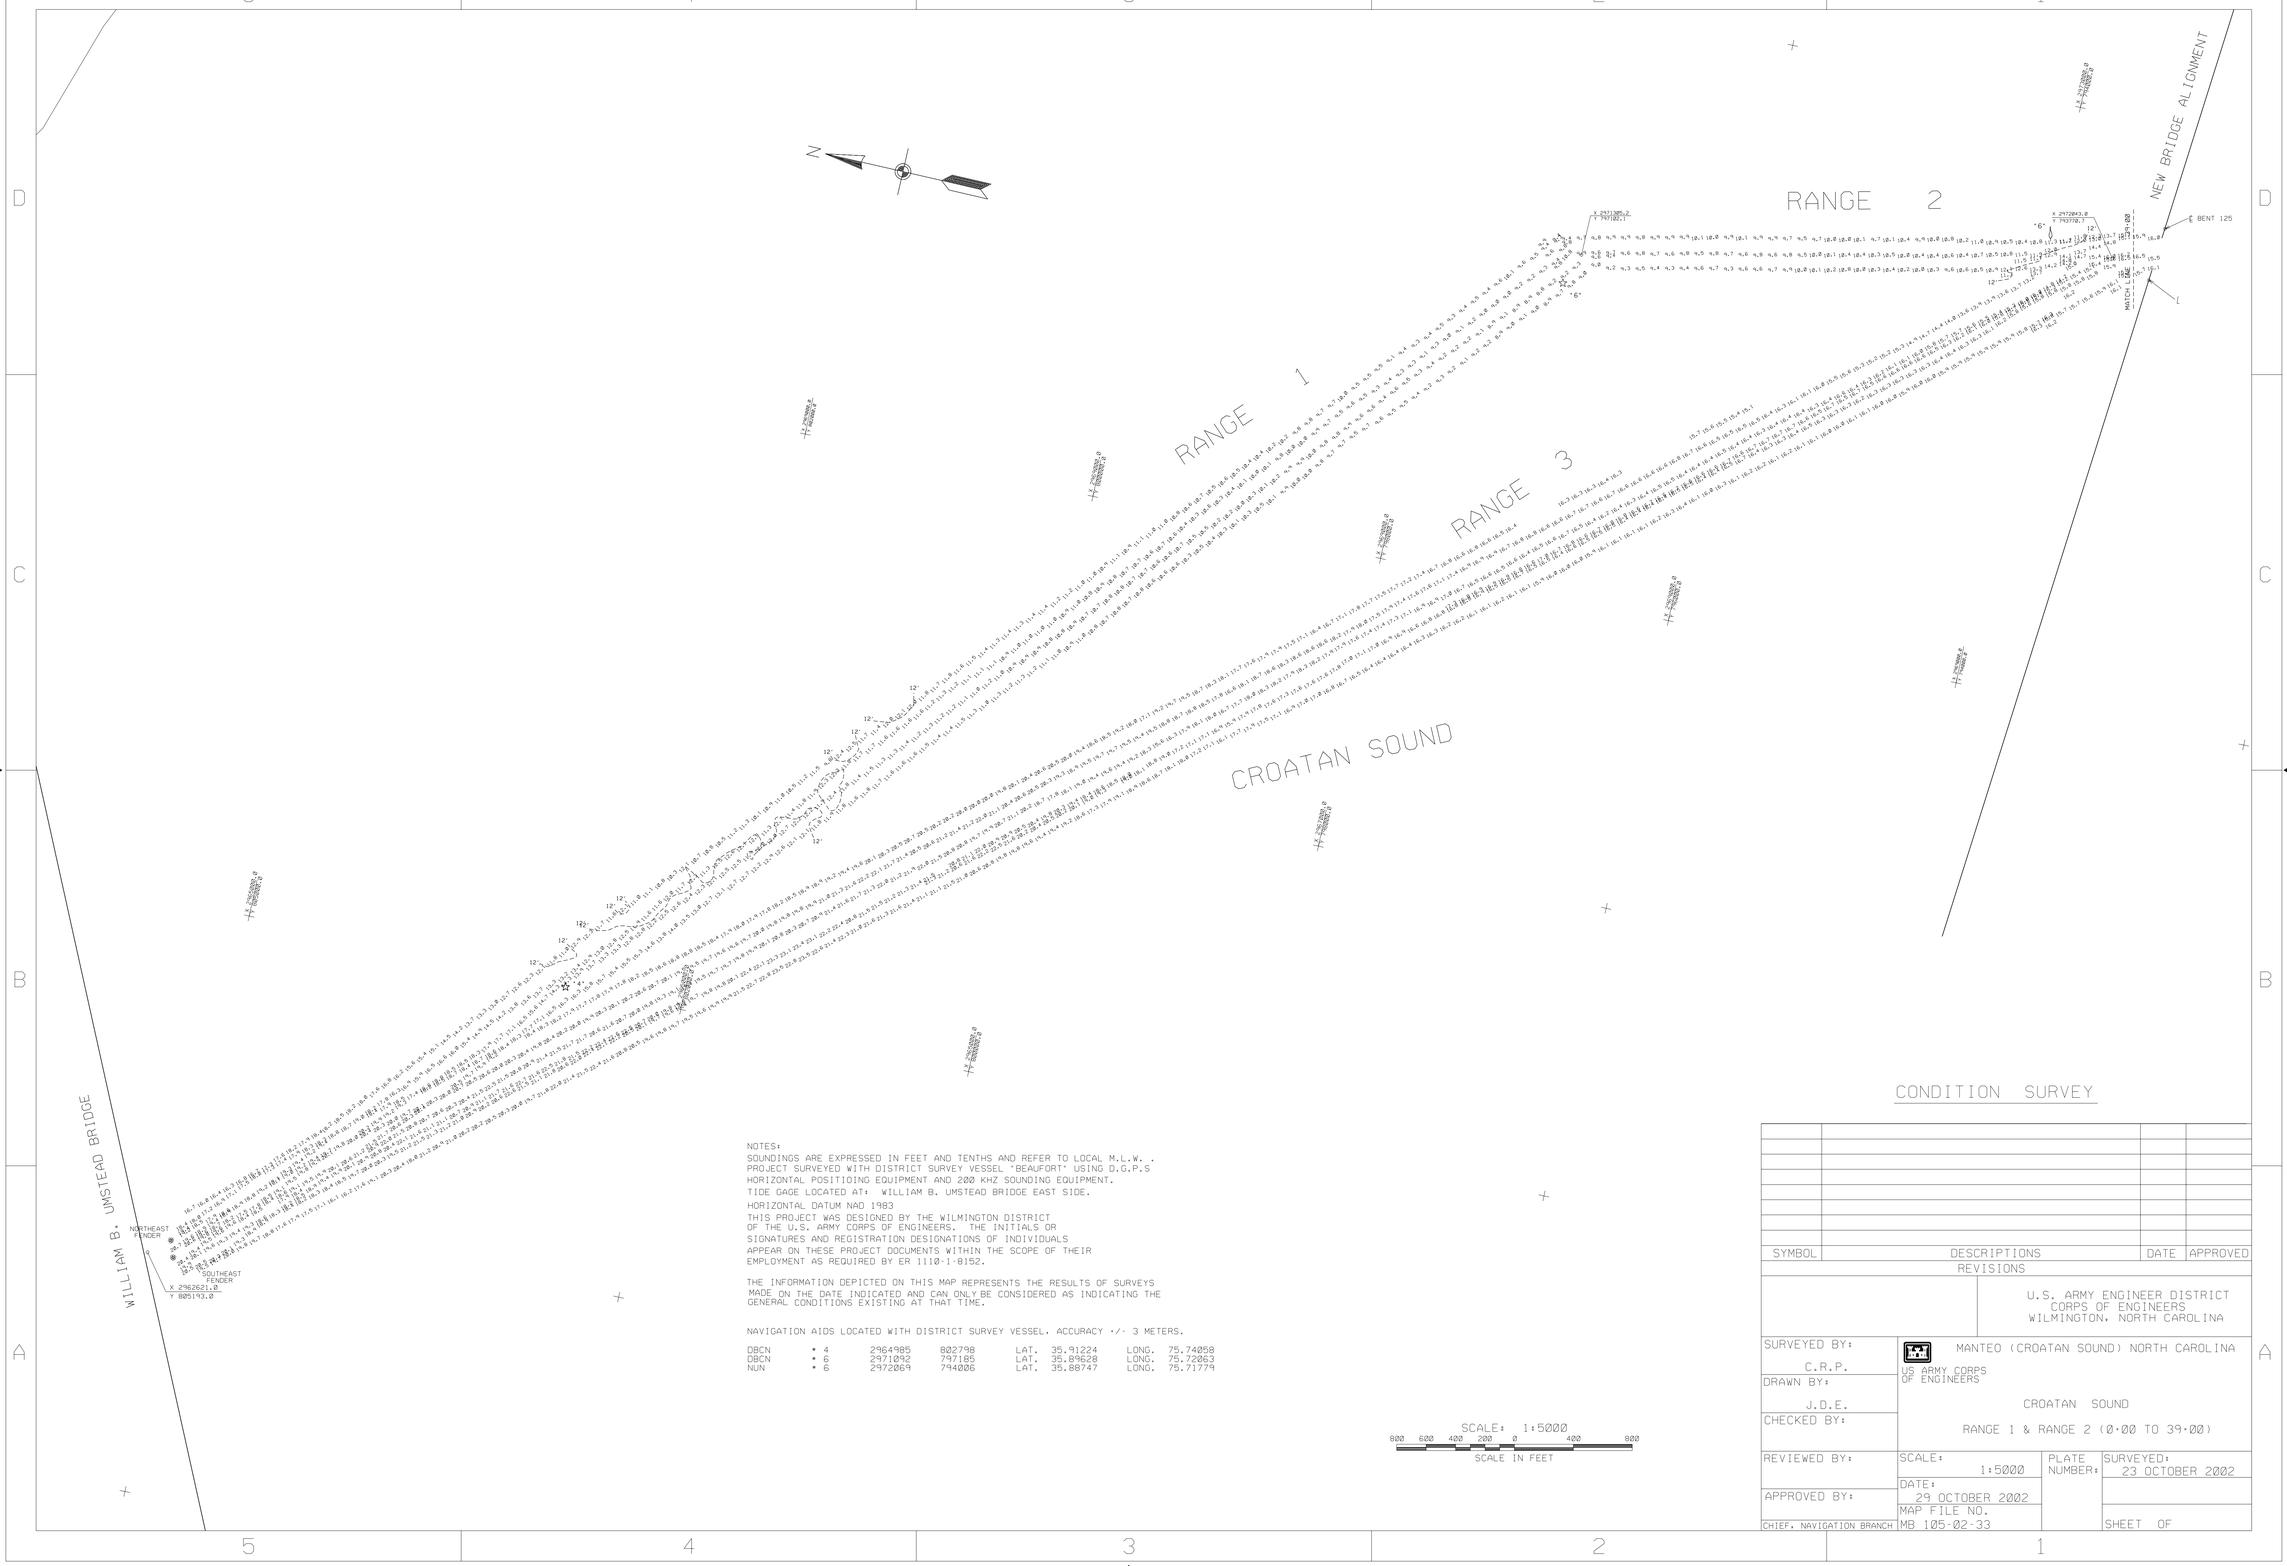

NOTES:
SOUNDINGS ARE EXPRESSED IN FEET AND TENTHS AND REFER TO LOCAL M.L.W. .
PROJECT SURVEYED WITH DISTRICT SURVEY VESSEL 'BEAUFORT' USING D.G.P.S
HORIZONTAL POSITIOING EQUIPMENT AND 200 KHZ SOUNDING EQUIPMENT.
TIDE GAGE LOCATED AT: WILLIAM B. UMSTEAD BRIDGE EAST SIDE.

HORIZONTAL DATUM NAD 1983
THIS PROJECT WAS DESIGNED BY THE WILMINGTON DISTRICT
OF THE U.S. ARMY CORPS OF ENGINEERS. THE INITIALS OR
SIGNATURES AND REGISTRATION DESIGNATIONS OF INDIVIDUALS
APPEAR ON THESE PROJECT DOCUMENTS WITHIN THE SCOPE OF THEIR
EMPLOYMENT AS REQUIRED BY ER 1110-1-8152.

THE INFORMATION DEPICTED ON THIS MAP REPRESENTS THE RESULTS OF SURVEYS
MADE ON THE DATE INDICATED AND CAN ONLY BE CONSIDERED AS INDICATING THE
GENERAL CONDITIONS EXISTING AT THAT TIME.

NAVIGATION AIDS LOCATED WITH DISTRICT SURVEY VESSEL. ACCURACY +/- 3 METERS.

DBCN	• 4	2964985	802798	LAT. 35.91224	LONG.	75.74058
DBCN	• 6	2971092	797185	LAT. 35.89628	LONG.	75.72063
NUN	• 6	2972069	794006	LAT. 35.88747	LONG.	75.71779

SCALE: 1:5000
800 600 400 200 0 400 800
SCALE IN FEET

CONDITION SURVEY

SYMBOL	DESCRIPTIONS	DATE	APPROVED

REVISIONS

U.S. ARMY ENGINEER DISTRICT
CORPS OF ENGINEERS
WILMINGTON, NORTH CAROLINA

US ARMY CORPS OF ENGINEERS

MANTEO (CROATAN SOUND) NORTH CAROLINA

CROATAN SOUND

RANGE 1 & RANGE 2 (0+00 TO 39+00)

SURVEYED BY: C.R.P.	SCALE: 1:5000	PLATE NUMBER:	SURVEYED: 23 OCTOBER 2002
DRAWN BY: J.D.E.	DATE: 29 OCTOBER 2002		
CHECKED BY:	MAP FILE NO. MB 105-02-33		SHEET OF
REVIEWED BY:			
APPROVED BY:			
CHIEF, NAVIGATION BRANCH			

G:/WEBSITE/crt296cs.dgn 10/30/2002 02:13:56 PM