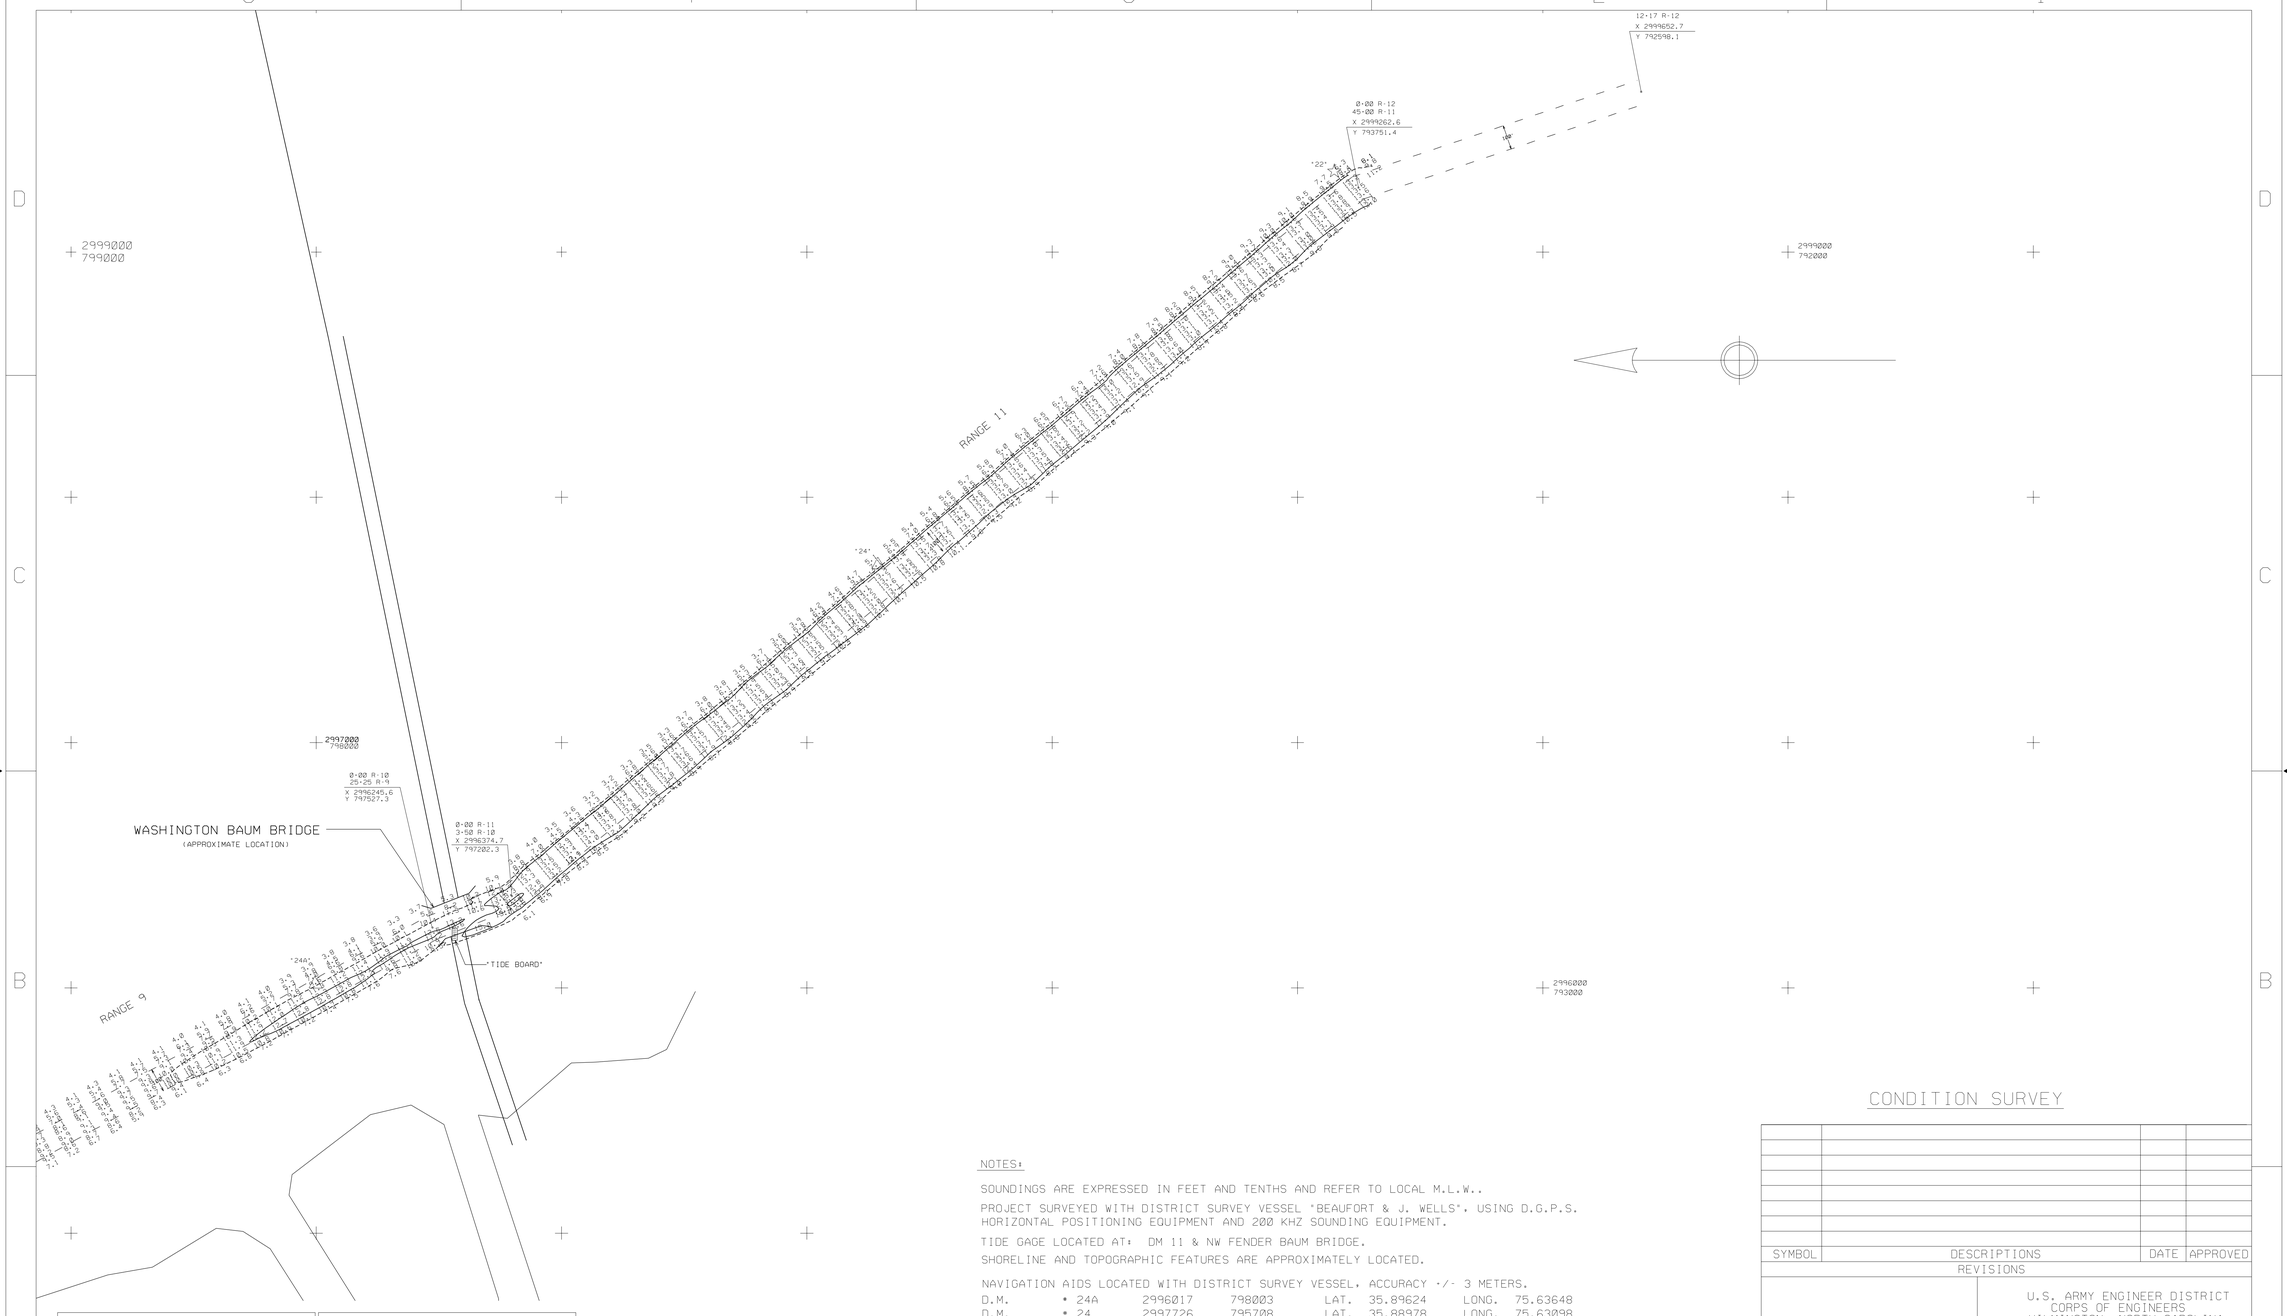

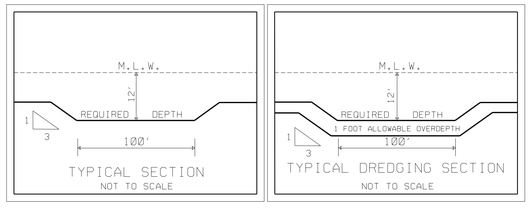

SCALE: 1:3000

500 400 300 200 100 0 500

SCALE IN FEET

NOTES:

SOUNDINGS ARE EXPRESSED IN FEET AND TENTHS AND REFER TO LOCAL M.L.W..

PROJECT SURVEYED WITH DISTRICT SURVEY VESSEL "BEAUFORT & J. WELLS". USING D.G.P.S. HORIZONTAL POSITIONING EQUIPMENT AND 200 KHZ SOUNDING EQUIPMENT.

TIDE GAGE LOCATED AT: DM 11 & NW FENDER BAUM BRIDGE.

SHORELINE AND TOPOGRAPHIC FEATURES ARE APPROXIMATELY LOCATED.

NAVIGATION AIDS LOCATED WITH DISTRICT SURVEY VESSEL, ACCURACY +/- 3 METERS.

D.M.	• 24A	2996017	798003	LAT.	35.89624	LONG.	75.63648
D.M.	• 24	2997726	795708	LAT.	35.88978	LONG.	75.63098
LT.	• 22	2999331	793849	LAT.	35.88452	LONG.	75.62577

THE INFORMATION DEPICTED ON THIS MAP REPRESENTS THE RESULT OF SURVEYS MADE ON THE DATE INDICATED AN CAN ONLY BE CONSIDERED AS INDICATING THE GENERAL CONDITIONS EXISTING AT THAT TIME.

THIS PROJECT WAS DESIGNED BY THE WILMINGTON DISTRICT OF THE U.S. ARMY CORPS OF ENGINEERS. THE INITIALS OR SIGNATURES AND REGISTRATION DESIGNATIONS OF INDIVIDUALS APPEAR ON THESE PROJECT DOCUMENTS WITHIN THE SCOPE OF THEIR EMPLOYMENT AS REQUIRED BY ER 1110-1-8152.

HORIZONTAL DATUM NAD 1983.

CONDITION SURVEY

SYMBOL	DESCRIPTIONS	DATE	APPROVED

REVISIONS

U.S. ARMY ENGINEER DISTRICT
CORPS OF ENGINEERS
WILMINGTON, NORTH CAROLINA

US ARMY CORPS OF ENGINEERS

MANTEO (SHALLOWBAG BAY) NORTH CAROLINA

RANGES 10,11 & 12

SURVEYED BY: C.R.P.	SCALE: 1:3000	PLATE NUMBER:	SURVEYED: 16,17 APRIL 2003
DRAWN BY J.R.A.	DATE: 21 APRIL 2003		
CHECKED BY	MAP FILE NO. MB 105-03-27		SHEET OF
REVIEWED BY			
APPROVED BY			
CHIEF, NAVIGATION BRANCH			

/MANTEO/2003/M10CS107.CO/.DGN/.XST

/MANTEO/2003/M11CS107.CO/.DGN/.XST

G:/WEBSITE/man107.dgn 05/15/2003 10:11:44 AM