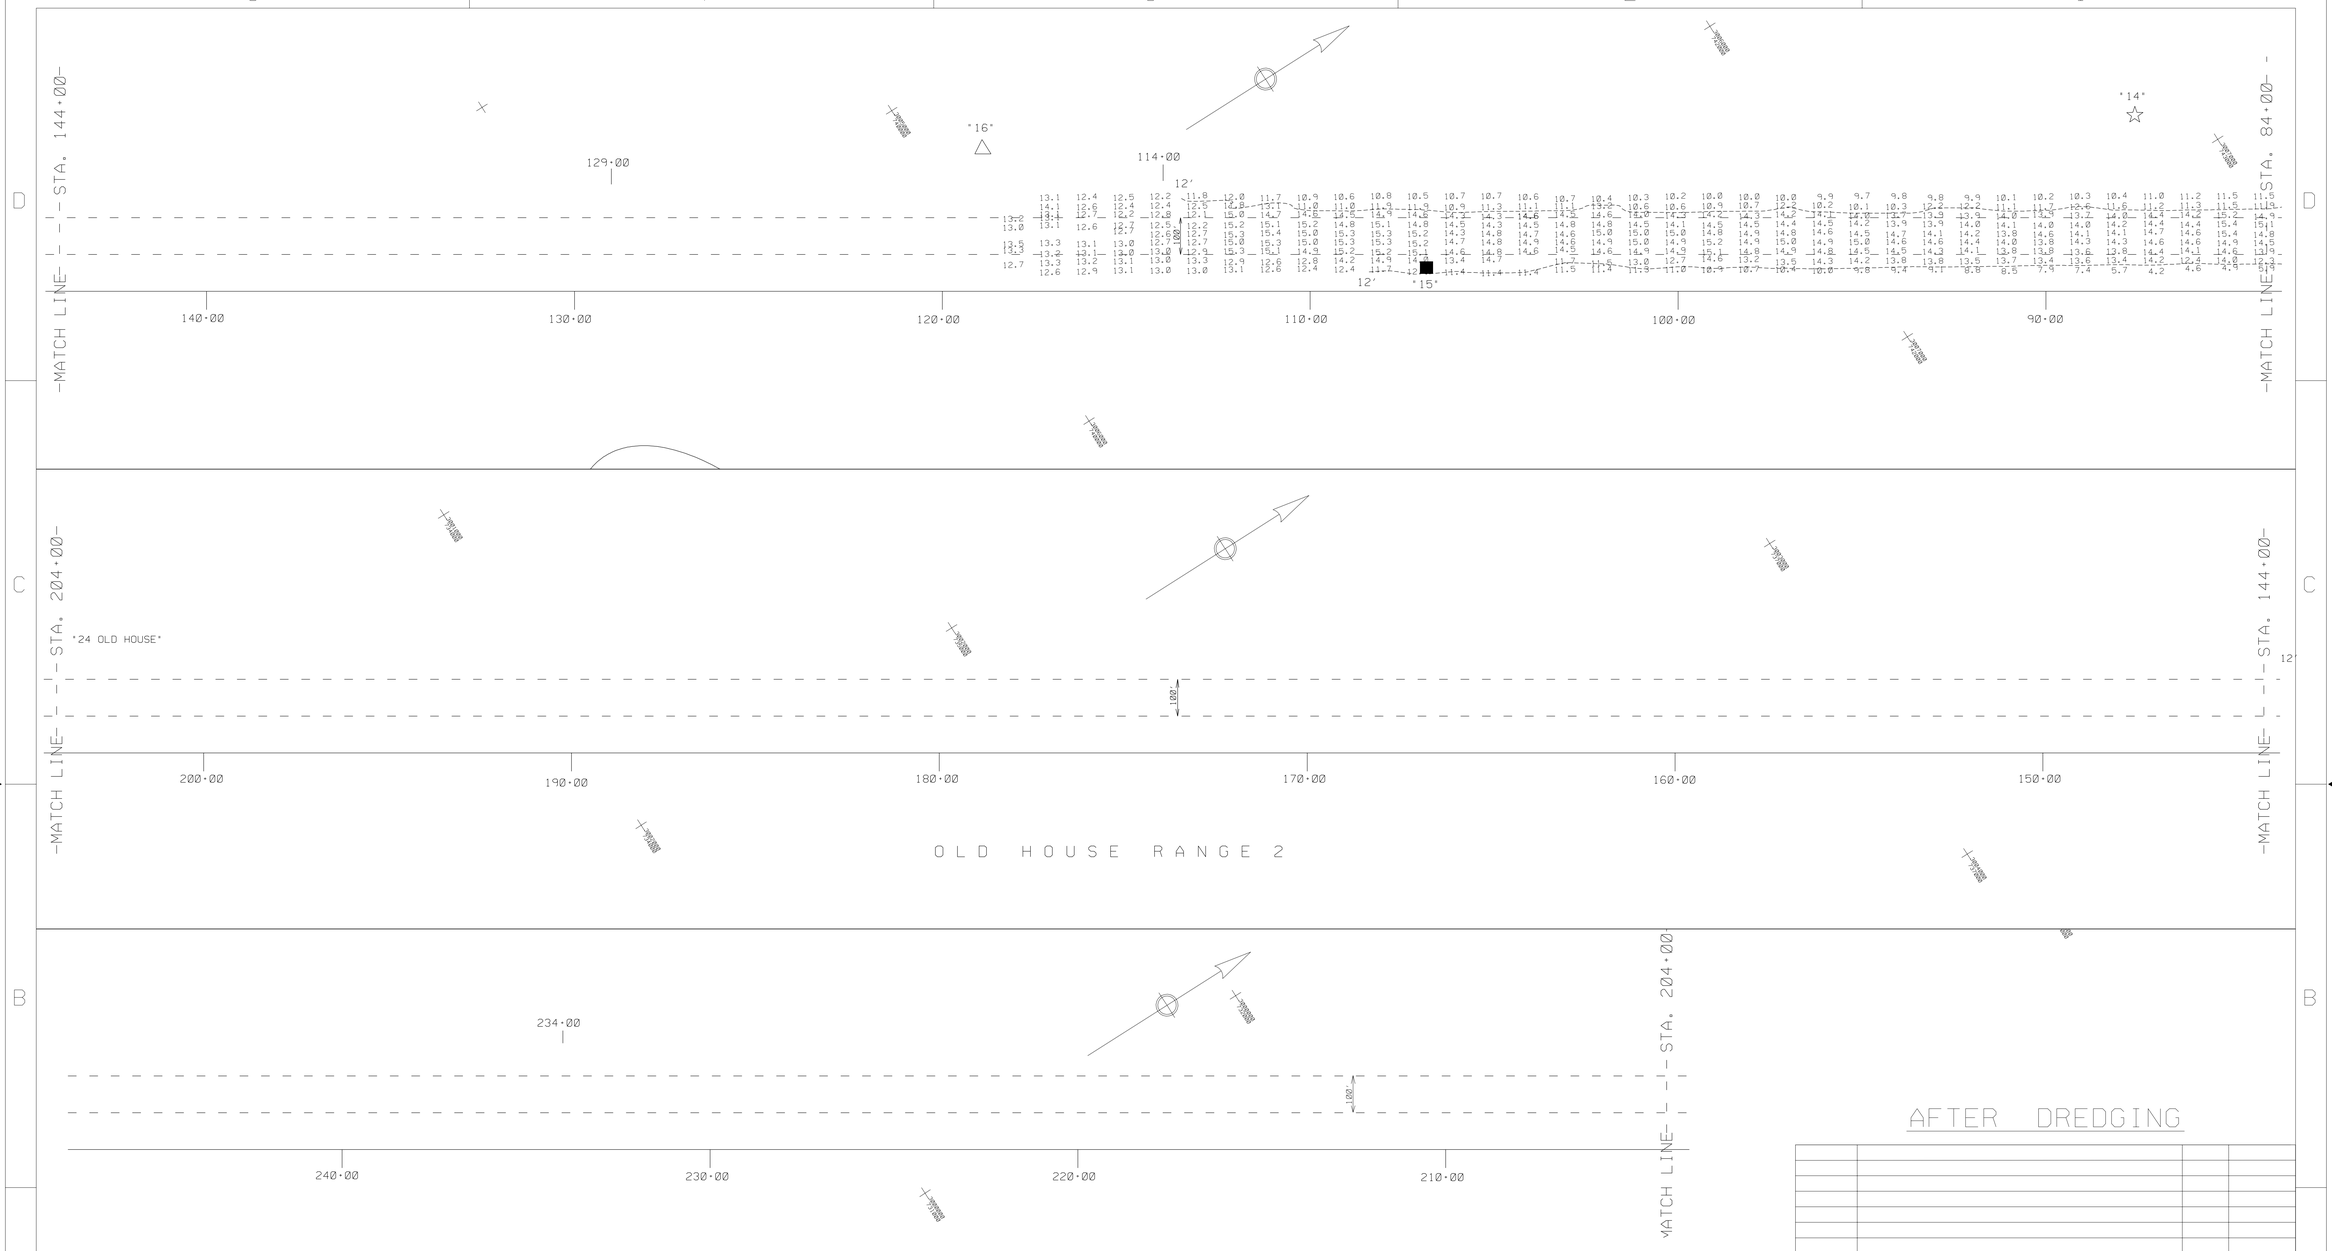

AFTER DREDGING

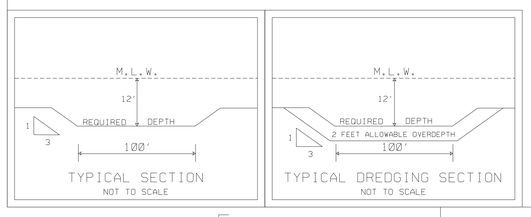

TYPICAL SECTION
NOT TO SCALE

TYPICAL DREDGING SECTION
NOT TO SCALE

SCALE: 1:2000
200 100 0 100 200 300
SCALE IN FEET

NOTES:

SOUNDINGS ARE EXPRESSED IN FEET AND TENTHS AND REFER TO LOCAL M.L.W..
PROJECT SURVEYED WITH DISTRICT SURVEY VESSEL 'HEWETT'. USING D.G.P.S.
HORIZONTAL POSITIONING EQUIPMENT AND 200 KHZ SOUNDING EQUIPMENT.

TIDE GAGE LOCATED AT: BCN #24

HORIZONTAL DATUM NAD 1983

NAVIGATION AIDS LOCATED WITH DISTRICT SURVEY VESSEL. ACCURACY +/- 3 METERS.
LATITUDE AND LONGITUDE IS EXPRESSED IN DEGREES, MINUTES, & DECIMAL MINUTES.

DESCRIPTION		EASTING	NORTHING	LATITUDE	LONGITUDE
BCN	#14	3006823	742845	35 44.62696	75 36.38284
DM	#15	3006155	740988	35 44.32476	75 36.53065
DM	#16	3005232	740144	35 44.19087	75 36.72309

THESE WAYPOINTS, MAPS, & ASSOCIATED INFORMATION REPRESENT THE RESULTS OF SURVEYS MADE ON THE DATE INDICATED AND CAN ONLY BE CONSIDERED AS INDICATING THE GENERAL CONDITIONS EXISTING AT THAT TIME. BECAUSE THESE CONDITIONS ARE SUBJECT TO RAPID CHANGE DUE TO SHOALING EVENTS, A PRUDENT MARINER SHOULD NOT RELY EXCLUSIVELY ON THE INFORMATION PROVIDED HERE.

SYMBOL	DESCRIPTIONS	DATE	APPROVED
	REVISIONS		

CONTRACT NO. W912PM-04-C-0001

U.S. ARMY ENGINEER DISTRICT
CORPS OF ENGINEERS
WILMINGTON, NORTH CAROLINA

SURVEYED BY: BLH,MAS
DRAWN BY: MSA
CHECKED BY:
REVIEWED BY:
APPROVED BY:
CHIEF, NAVIGATION BRANCH

US ARMY CORPS OF ENGINEERS

MANTEO (SHALLOWBAG) BAY, N.C.

OLD HOUSE CHANNEL
RANGE 2
(84+00 TO 248+00)

SCALE: 1:2000
DATE: 20 MAY 2004
MAP FILE NO. MB 105-04-43
PLATE NUMBER:
SURVEYED: 19 MAY 2004
FILE NAME: OH140R2A.DGN
SHEET OF

MANTEO/OHR-2/OH140R2A.CO/.XST/.DGN

.../Old House R-2/oh140r2a.dgn 05/21/2004 10:08:20 AM