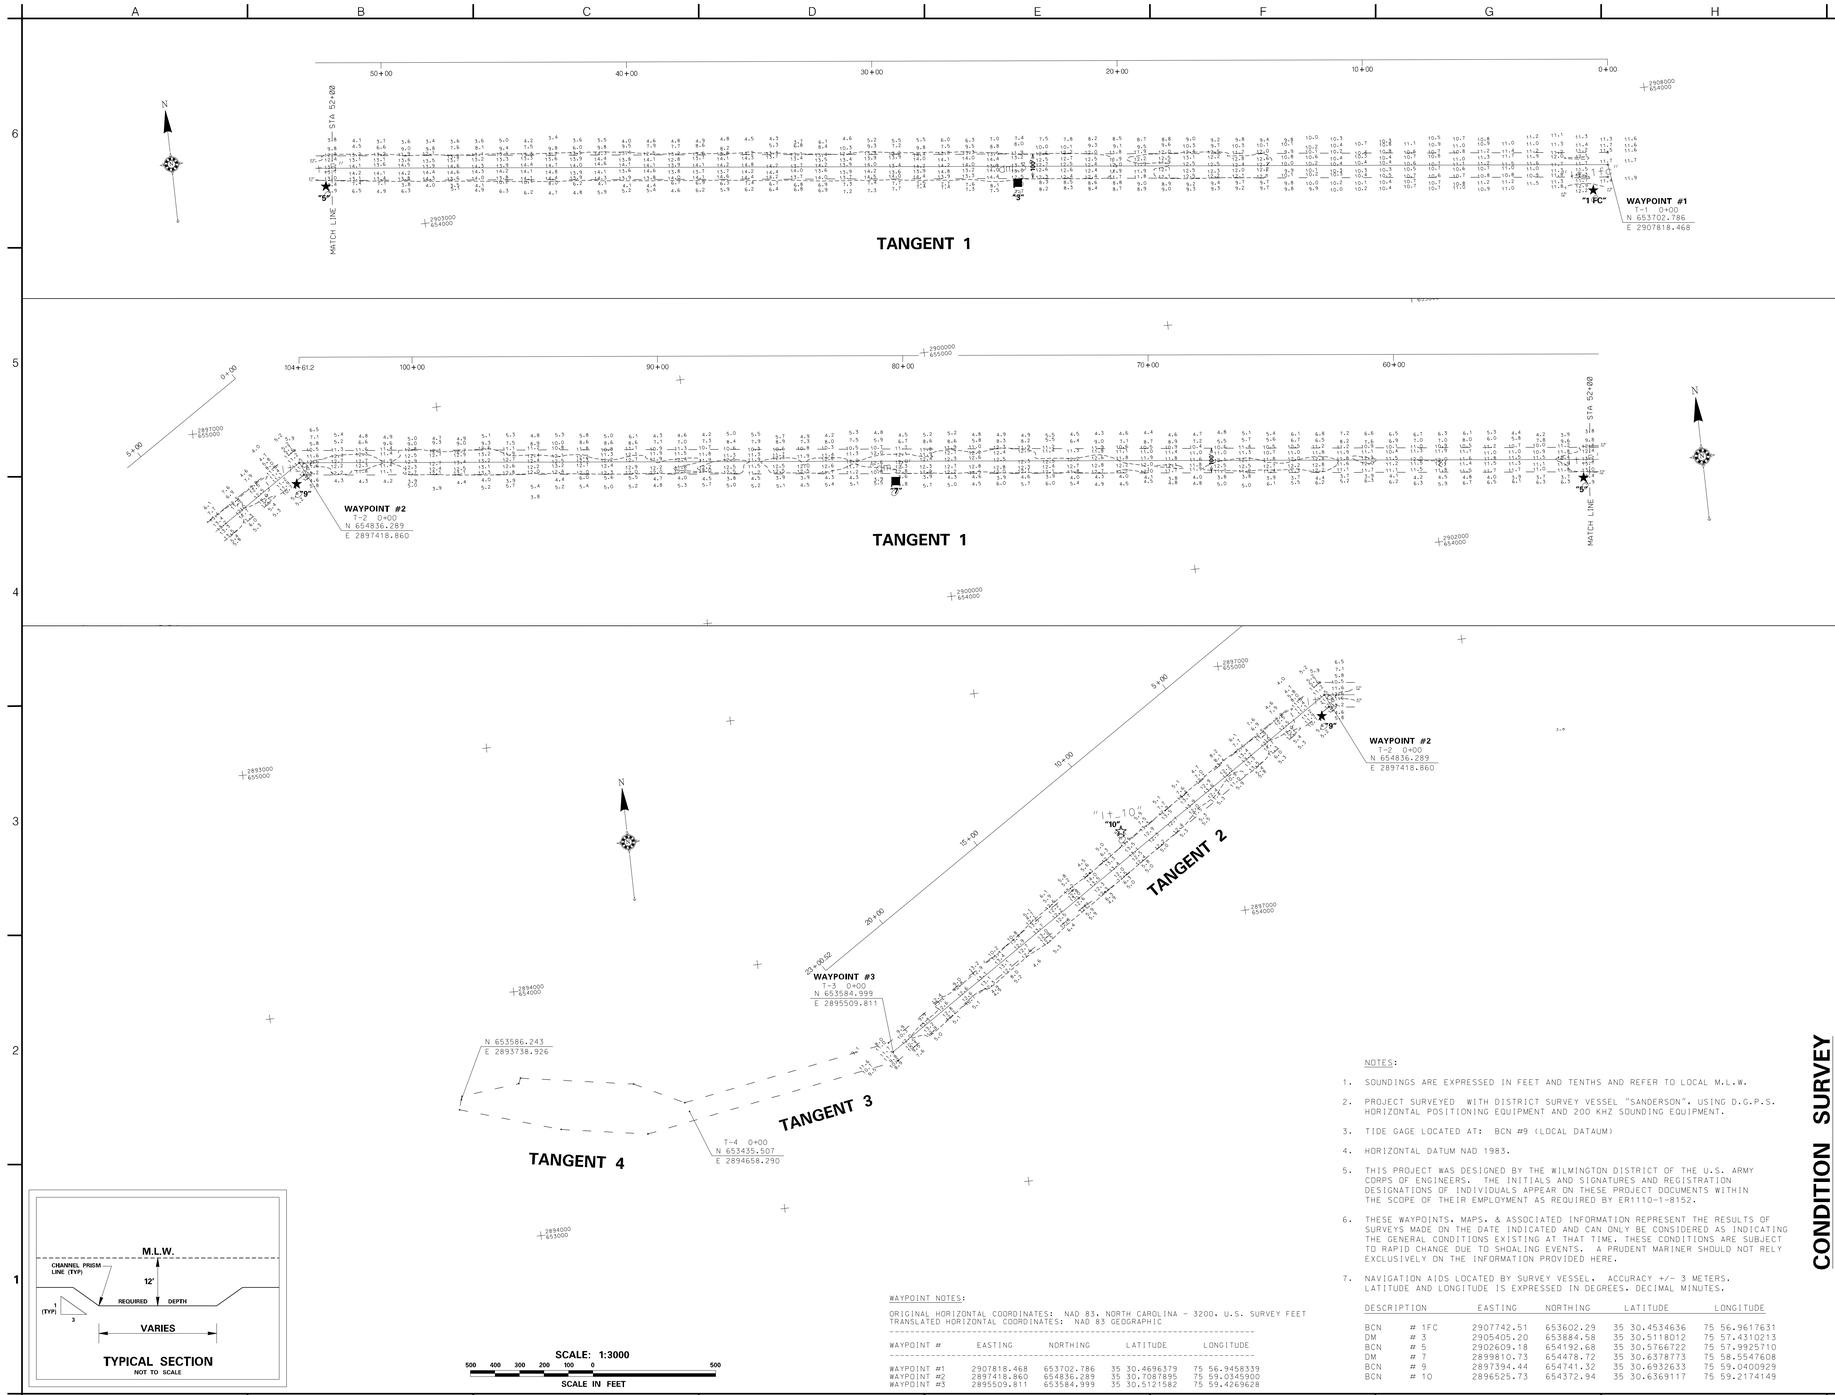

WAYPOINT NOTES:

ORIGINAL HORIZONTAL COORDINATES: NAD 83. NORTH CAROLINA - 3200. U.S. SURVEY FEET
TRANSLATED HORIZONTAL COORDINATES: NAD 83 GEOGRAPHIC

WAYPOINT #	EASTING	NORTHING	LATITUDE	LONGITUDE
WAYPOINT #1	2907818.468	653702.786	35 30.4696379	75 56.9458339
WAYPOINT #2	2897418.860	654836.289	35 30.7087895	75 59.0345900
WAYPOINT #3	2895509.811	653584.999	35 30.5121582	75 59.4269628

NOTES:

1. SOUNDINGS ARE EXPRESSED IN FEET AND TENTHS AND REFER TO LOCAL M.L.W.
2. PROJECT SURVEYED WITH DISTRICT SURVEY VESSEL "SANDERSON". USING D.G.P.S. HORIZONTAL POSITIONING EQUIPMENT AND 200 KHZ SOUNDING EQUIPMENT.
3. TIDE GAGE LOCATED AT: BCN #9 (LOCAL DATAUM)
4. HORIZONTAL DATUM NAD 1983.
5. THIS PROJECT WAS DESIGNED BY THE WILMINGTON DISTRICT OF THE U.S. ARMY CORPS OF ENGINEERS. THE INITIALS AND SIGNATURES AND REGISTRATION DESIGNATIONS OF INDIVIDUALS APPEAR ON THESE PROJECT DOCUMENTS WITHIN THE SCOPE OF THEIR EMPLOYMENT AS REQUIRED BY ER1110-1-8152.
6. THESE WAYPOINTS. MAPS. & ASSOCIATED INFORMATION REPRESENT THE RESULTS OF SURVEYS MADE ON THE DATE INDICATED AND CAN ONLY BE CONSIDERED AS INDICATING THE GENERAL CONDITIONS EXISTING AT THAT TIME. THESE CONDITIONS ARE SUBJECT TO RAPID CHANGE DUE TO SHOALING EVENTS. A PRUDENT MARINER SHOULD NOT RELY EXCLUSIVELY ON THE INFORMATION PROVIDED HERE.
7. NAVIGATION AIDS LOCATED BY SURVEY VESSEL. ACCURACY +/- 3 METERS. LATITUDE AND LONGITUDE IS EXPRESSED IN DEGREES. DECIMAL MINUTES.

DESCRIPTION		EASTING	NORTHING	LATITUDE	LONGITUDE
BCN	# 1FC	2907742.51	653602.29	35 30.4534636	75 56.9617631
DM	# 3	2905405.20	653884.58	35 30.5118012	75 57.4310213
BCN	# 5	2902609.18	654192.68	35 30.5766722	75 57.9925710
DM	# 7	2899810.73	654478.72	35 30.6378773	75 58.5547608
BCN	# 9	2897394.44	654741.32	35 30.6932633	75 59.0400929
BCN	# 10	2896525.73	654372.94	35 30.6369117	75 59.2174149

US Army Corps of Engineers
Wilmington District

SYMBOL	DESCRIPTION	DATE	APPROVED	SYMBOL	DESCRIPTION	DATE	APPROVED

CONTROLLING DEPTH = 16.0'

APPROVED BY: [signature] CHIEF, SURVEY & MAPPING BRANCH
MAP FILE: NO.
FC 90-08-2
SURVEY DATE:
23,24 NOVEMBER 2008
FILE NAME: 5417244s.dgn
PLOT SCALE: 1:3000
SURVEYED BY: M.MACKA ,PM
DRAWN BY:
JPR MSA
CHECKED BY:
DATE:
26 NOV 2008

U.S. ARMY ENGINEER DISTRICT
CORPS OF ENGINEERS
WILMINGTON, NORTH CAROLINA

CONDITION SURVEY

PROJECT AREA, NORTH CAROLINA

FAR CREEK

PLATE NUMBER

SHEET OF

.../fck1124cs.dgn 11/25/2008 10:59:36 AM