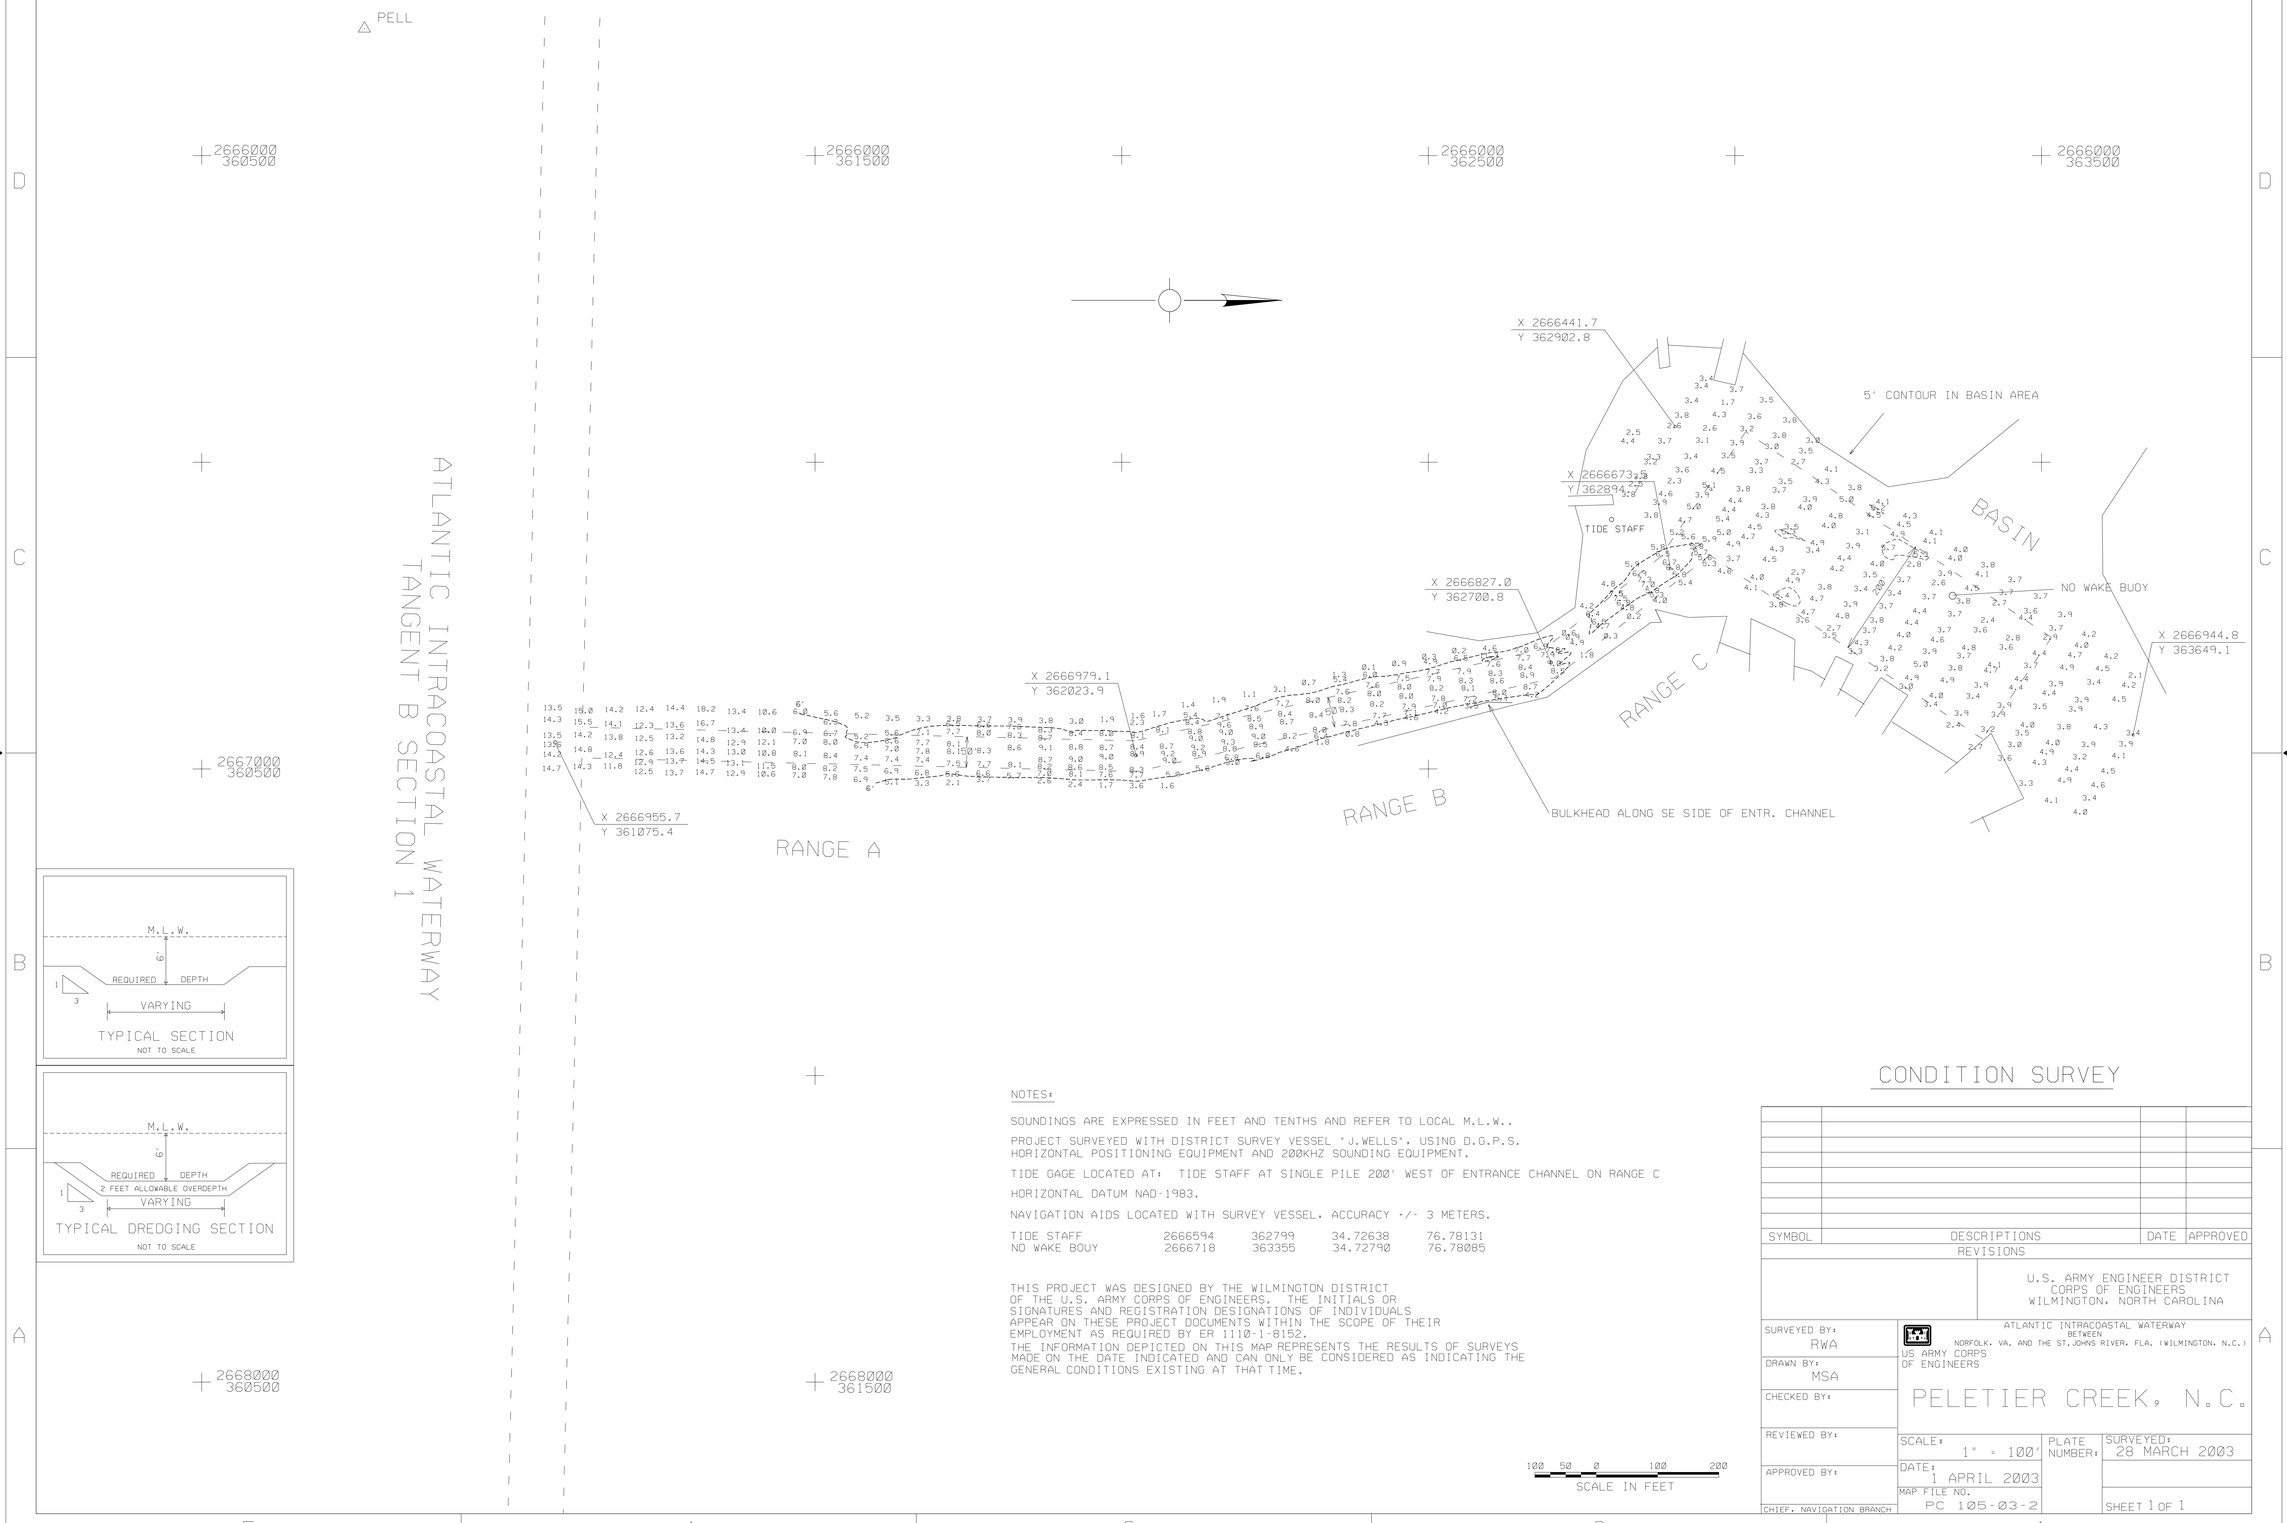

NOTES:

SOUNDINGS ARE EXPRESSED IN FEET AND TENTHS AND REFER TO LOCAL M.L.W..

PROJECT SURVEYED WITH DISTRICT SURVEY VESSEL "J.WELLS", USING D.G.P.S. HORIZONTAL POSITIONING EQUIPMENT AND 200KHZ SOUNDING EQUIPMENT.

TIDE GAGE LOCATED AT: TIDE STAFF AT SINGLE PILE 200' WEST OF ENTRANCE CHANNEL ON RANGE C

HORIZONTAL DATUM NAD-1983.

NAVIGATION AIDS LOCATED WITH SURVEY VESSEL, ACCURACY +/- 3 METERS.

TIDE STAFF	2666594	362799	34.72638	76.78131
NO WAKE BOUY	2666718	363355	34.72790	76.78085

THIS PROJECT WAS DESIGNED BY THE WILMINGTON DISTRICT OF THE U.S. ARMY CORPS OF ENGINEERS. THE INITIALS OR SIGNATURES AND REGISTRATION DESIGNATIONS OF INDIVIDUALS APPEAR ON THESE PROJECT DOCUMENTS WITHIN THE SCOPE OF THEIR EMPLOYMENT AS REQUIRED BY ER 1110-1-8152.
THE INFORMATION DEPICTED ON THIS MAP REPRESENTS THE RESULTS OF SURVEYS MADE ON THE DATE INDICATED AND CAN ONLY BE CONSIDERED AS INDICATING THE GENERAL CONDITIONS EXISTING AT THAT TIME.

CONDITION SURVEY

SYMBOL	DESCRIPTIONS	DATE	APPROVED

REVISIONS

U.S. ARMY ENGINEER DISTRICT
CORPS OF ENGINEERS
WILMINGTON, NORTH CAROLINA

SURVEYED BY: RWA
DRAWN BY: MSA
CHECKED BY:
REVIEWED BY:
APPROVED BY:
CHIEF, NAVIGATION BRANCH

US ARMY CORPS OF ENGINEERS

ATLANTIC INTRACOASTAL WATERWAY
BETWEEN
NORFOLK, VA. AND THE ST.JOHNS RIVER, FLA. (WILMINGTON, N.C.)

PELETIER CREEK, N.C.

SCALE: 1" = 100'
DATE: 1 APRIL 2003
MAP FILE NO. PC 105-03-2
PLATE NUMBER:
SURVEYED: 28 MARCH 2003
SHEET 1 OF 1

G:/PELETIER/2003/PCB0328.DGN
PCD0328.CO/.XST/.DAT

G:/WEBSITE/PCB0328.DGN 04/03/2003 07:45:32 AM