COMBINED PUBLIC HEARING MAP

PROJECT 8.150060I (R-2822)
F.A. PROJECT STP-2015(3)

MOORE COUNTY

NC 211 FROM NC 73 IN WEST END TO THE TRAFFIC CIRCLE IN PINEHURST

ROLL 2 OF 3 (CURB AND GUTTER)

FUNCTIONAL CLASS.= MAJOR COLLECTOR
DESIGN SPEED = 50 mph
MAXIMUM SUPERELEVATION = 0.04

(3) JOHNSON IMPROVEMENT CO.
(6) WILENE K.RITTER
(7) FUEL MATELLC
(8) PINEWILD PROJECT LIMITED PARTNERSHIP
(9) PHILLIP BROWN

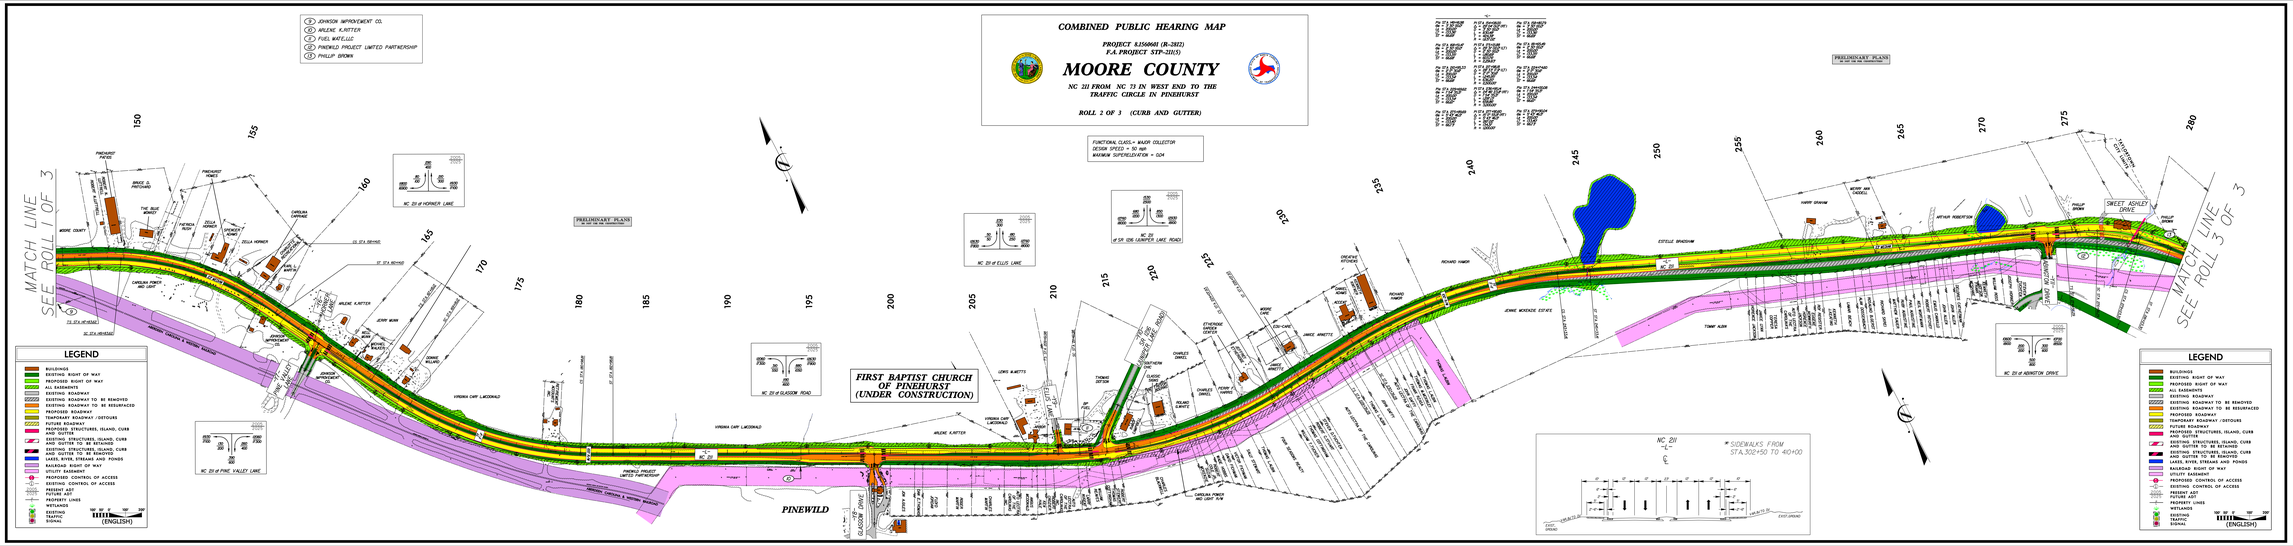

COMBINED PUBLIC HEARING MAP
PROJECT 8.150060I (R-2822)
F.A. PROJECT STP-2015(3)
MOORE COUNTY
NC 211 FROM NC 73 IN WEST END TO THE TRAFFIC CIRCLE IN PINEHURST
ROLL 2 OF 3 (CURB AND GUTTER)