COMBINED PUBLIC HEARING MAP

PROJECT B.5560601 (R-2822)
F.A. PROJECT STP-2015)

MOORE COUNTY

NC 211 FROM NC 73 IN WEST END TO THE TRAFFIC CIRCLE IN PINEHURST

ROLL 2 OF 3 (SHOULDER)

FUNCTIONAL CLASS = MAJOR COLLECTOR
DESIGN SPEED = 50 MPH
MAXIMUM SUPERELEVATION = 0.08

(1) JOHNSON IMPROVEMENT CO.
(2) ARLENE K.RITTER
(3) FUEL WATC,LLC
(4) PINEWILD PRIJECT LIMITED PARTNERSHIP
(5) PHILLIP BROWN

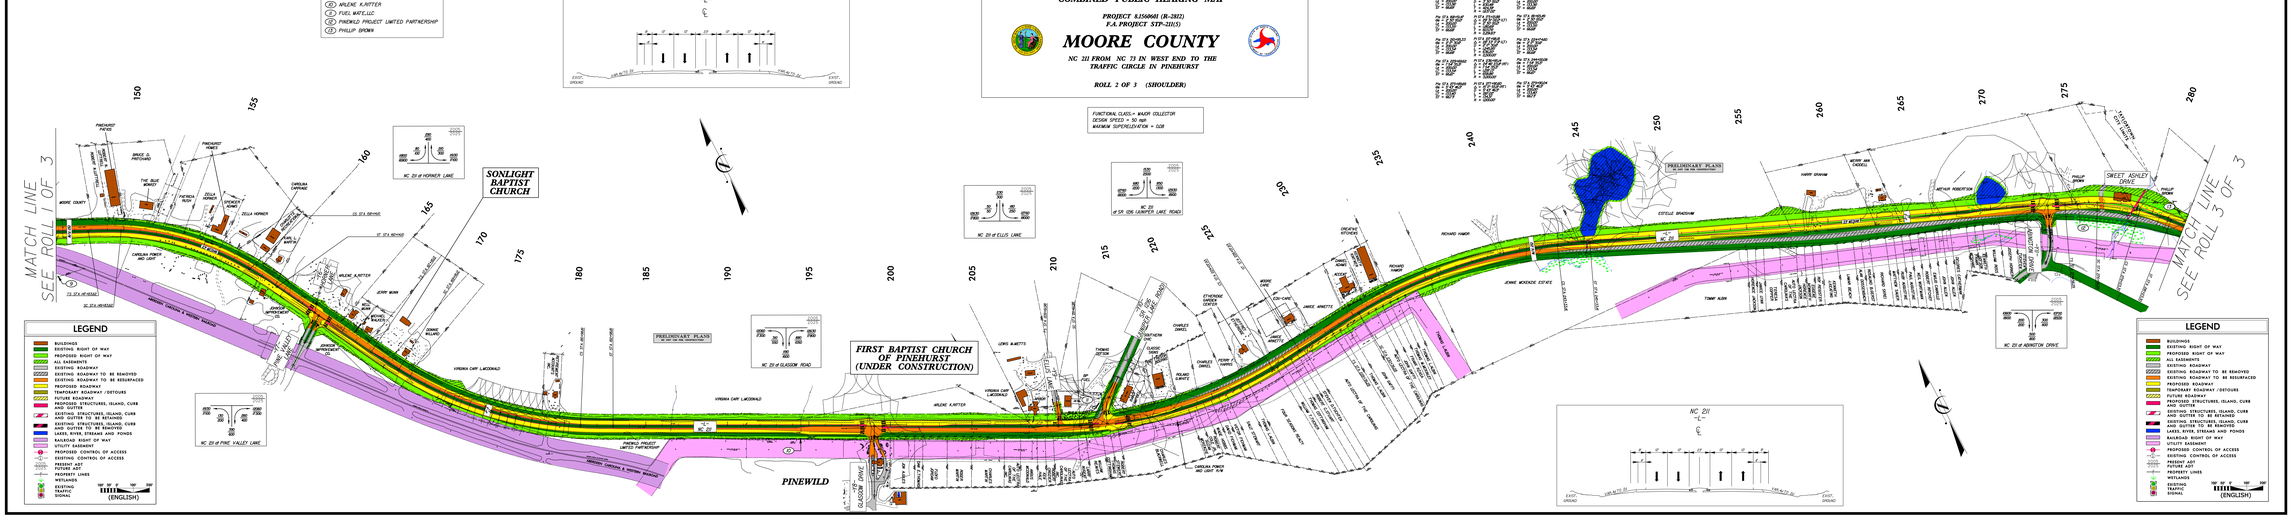

COMBINED PUBLIC HEARING MAP
PROJECT B.5560601 (R-2822)
F.A. PROJECT STP-2015)
MOORE COUNTY
NC 211 FROM NC 73 IN WEST END TO THE TRAFFIC CIRCLE IN PINEHURST
ROLL 2 OF 3 (SHOULDER)