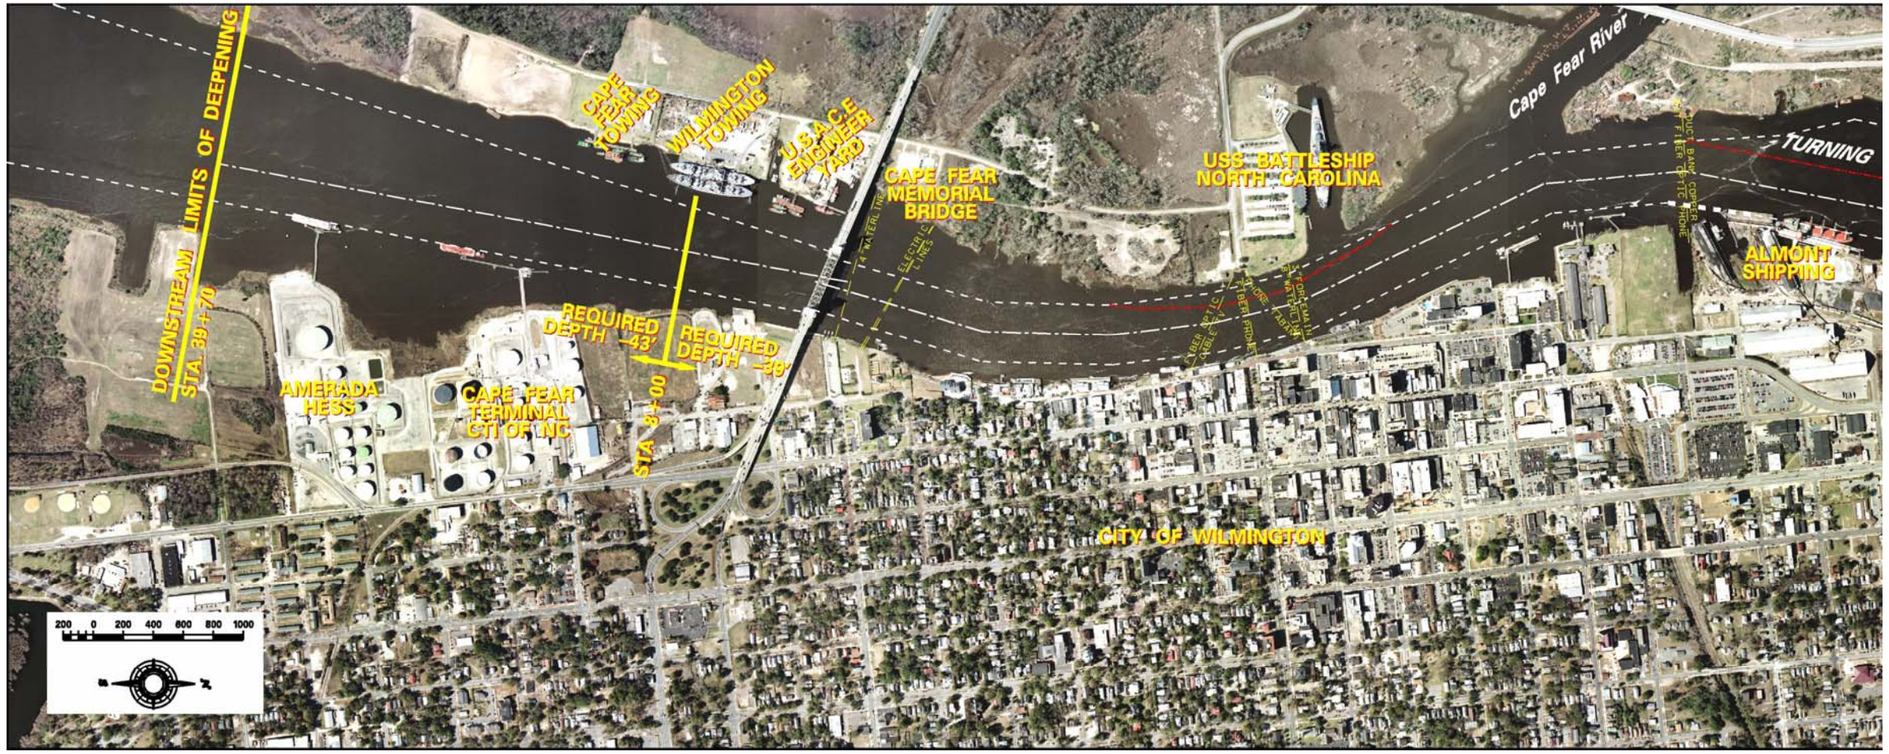
DOWNSTREAM LIMITS OF DEEPENING
STA. 39+70
AMERADA HESS
CAPE FEAR TERMINAL CTI OF NC
REQUIRED DEPTH -43'
REQUIRED DEPTH -39'
STA. 38+00
CAPE FEAR TOWING
WILMINGTON TOWING
U.S.A.C.E. ENGINEER YARD
CAPE FEAR MEMORIAL BRIDGE
USS BATTLESHIP NORTH CAROLINA
Cape Fear River
TURNING
ALMONT SHIPPING
CITY OF WILMINGTON
200 0 200 400 600 800 1000

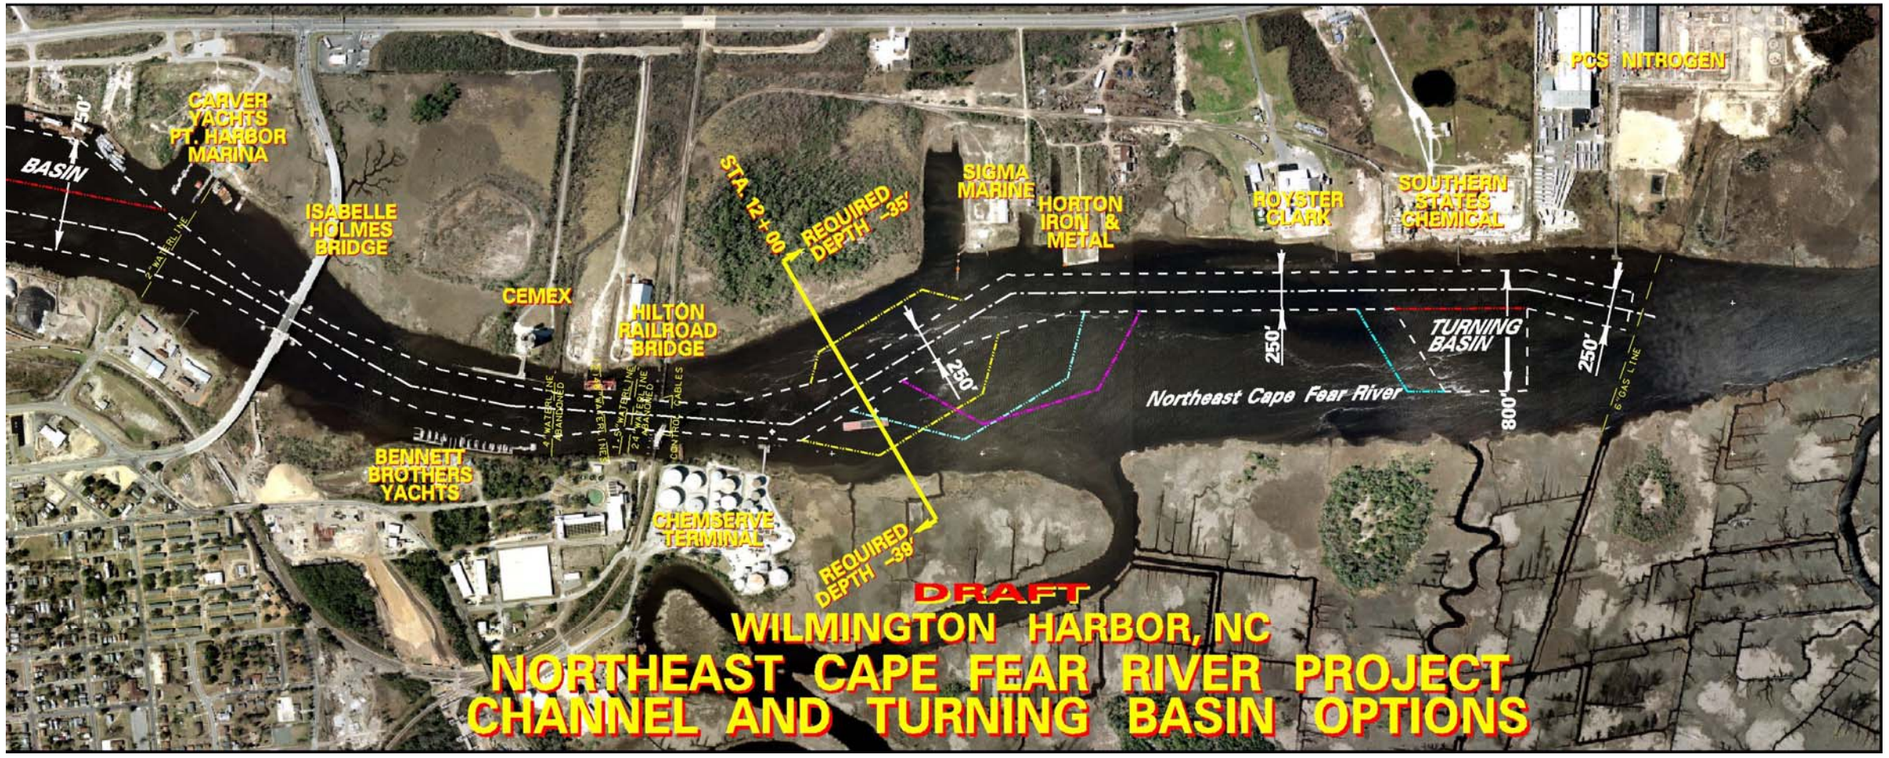
CARVER YACHTS PT. HARBOR MARINA
BASIN
ISABELLE HOLMES BRIDGE
CEMEX
HILTON RAILROAD BRIDGE
BENNETT BROTHERS YACHTS
CHEMSERVE TERMINAL
STA. 12+00
REQUIRED DEPTH -35'
REQUIRED DEPTH -39'
SIGMA MARINE
HORTON IRON & METAL
ROYSTER CLARK
SOUTHERN STATES CHEMICAL
PCS NITROGEN
250'
TURNING BASIN
800'
Northeast Cape Fear River
DRAFT
WILMINGTON HARBOR, NC
NORTHEAST CAPE FEAR RIVER PROJECT
CHANNEL AND TURNING BASIN OPTIONS