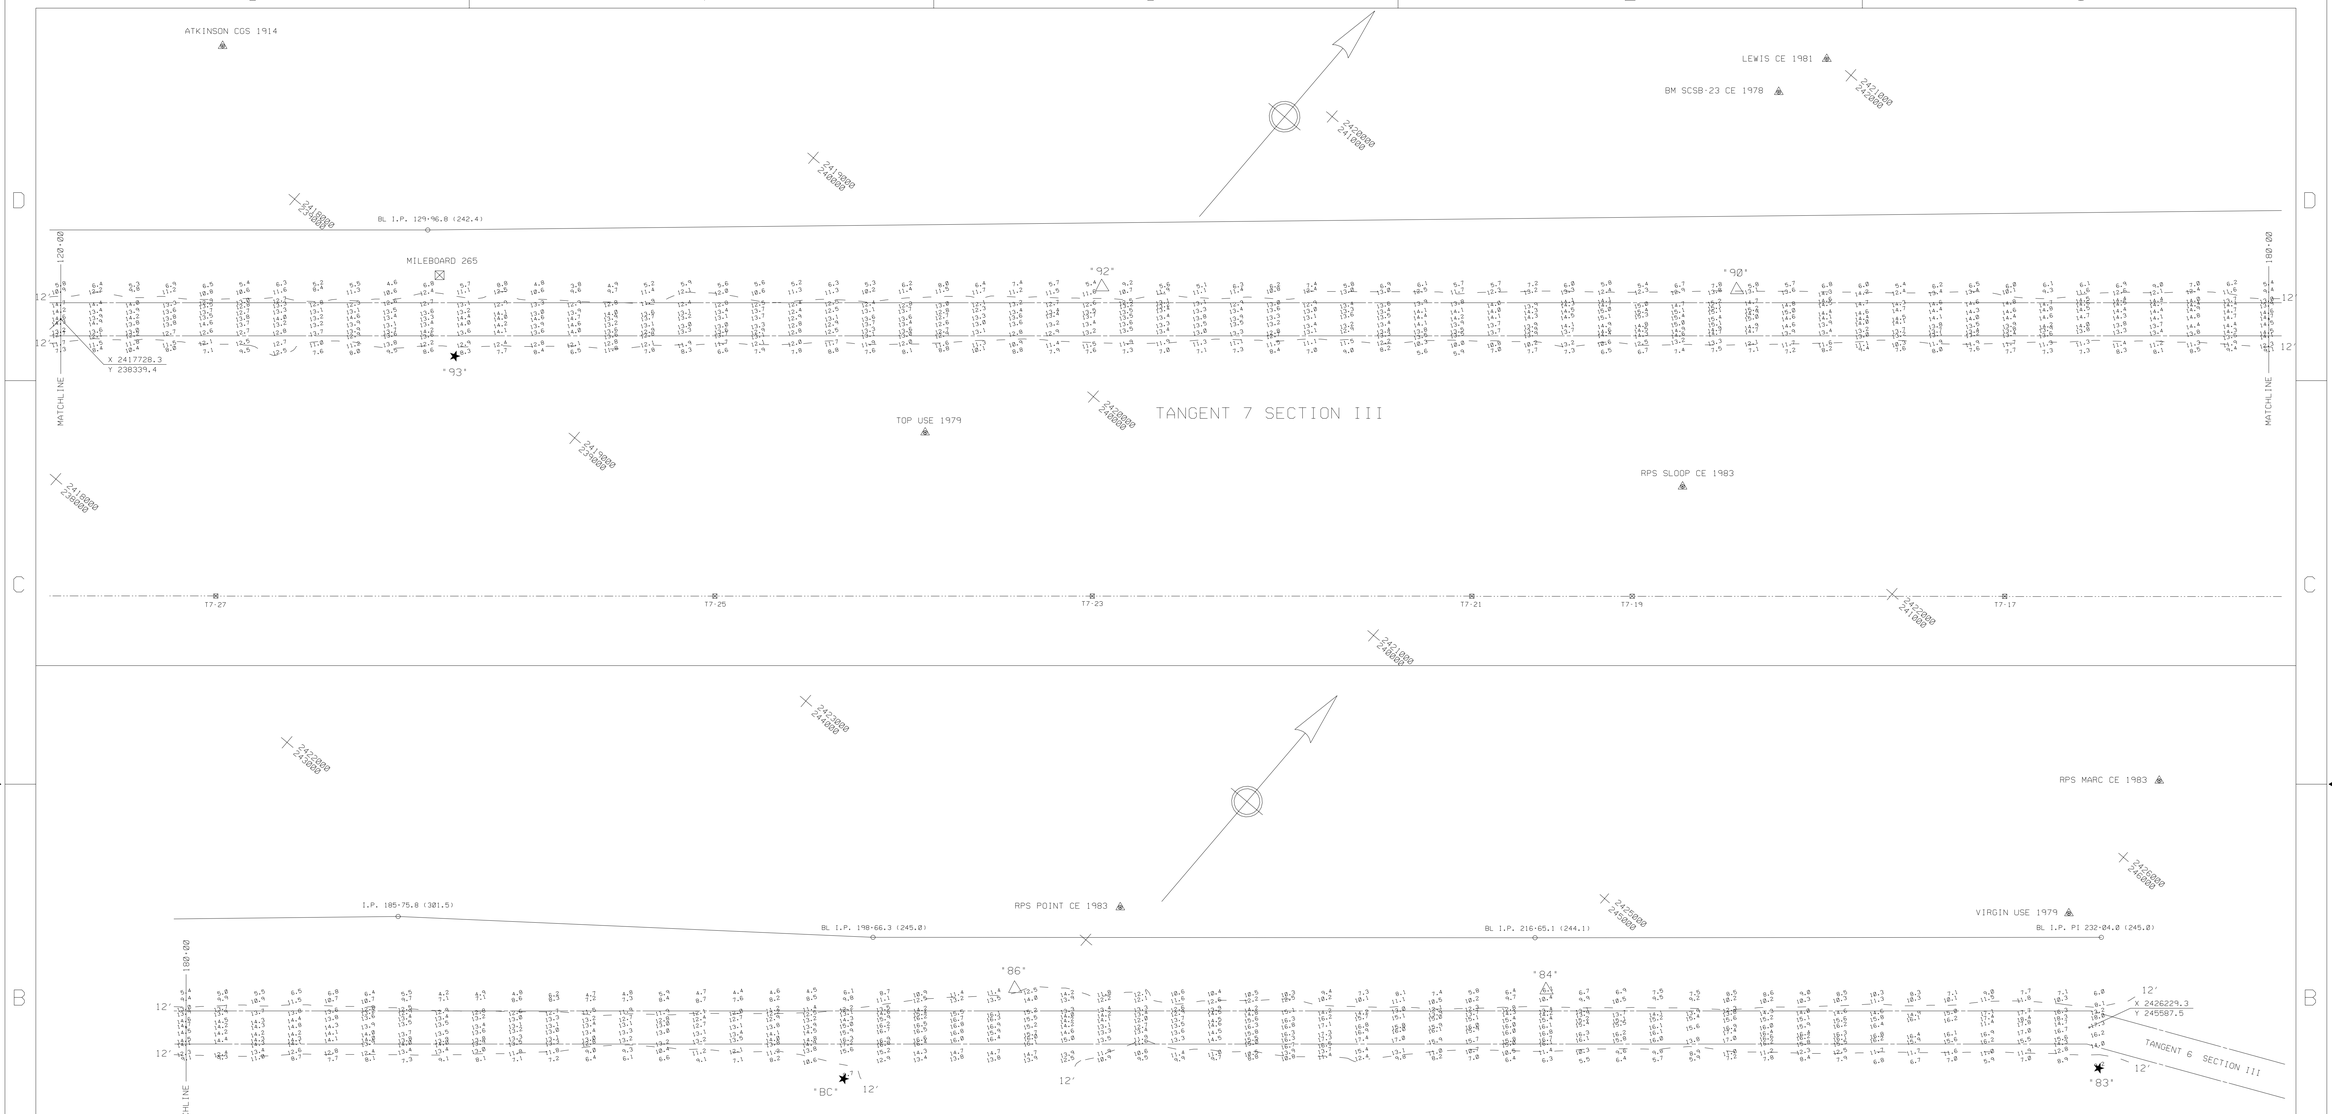

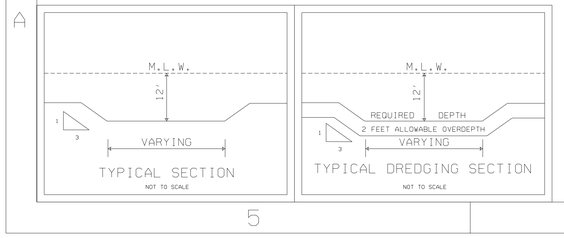

NOTES:

SOUNDINGS ARE EXPRESSED IN FEET AND TENTHS AND REFER TO LOCAL M.L.W..
PROJECT SURVEYED WITH DISTRICT SURVEY VESSEL "WANCHESE", USING HORIZONTAL POSITIONING EQUIPMENT AND 200 KHZ SOUNDING EQUIPMENT.

TIDE GAGE LOCATED AT: DM #90, 6 NAILS, M.L.W..
HORIZONTAL DATUM NAD 1983

NAVIGATION AIDS LOCATED BY SURVEY VESSEL, ACCURACY +/- 3 METERS.

BCN	BC	2423744	243286
BCN	# 83	2423744	243286
D.M.	# 84	2425040	244709
D.M.	# 86	2423939	243775
D.M.	# 90	2421142	241368
D.M.	# 92	2419824	240243
BCN	# 93	2418608	238958

CONDITION SURVEY

SYMBOL	DESCRIPTIONS	DATE	APPROVED

REVISIONS

U.S. ARMY ENGINEER DISTRICT
CORPS OF ENGINEERS
WILMINGTON, NORTH CAROLINA

SURVEYED BY: G.E.S.
DRAWN BY: J.D.E.
CHECKED BY:

US ARMY CORPS OF ENGINEERS

ATLANTIC INTRACOASTAL WATERWAY
BETWEEN
NORFOLK, VA. AND THE ST. JOHNS RIVER, FLA (WILMINGTON DISTRICT)

BEAUFORT TO CAPE FEAR RIVER, N.C.

TANGENT 7 SECTION III
(STA. 120+00 - 232+00)

SUBMITTED BY:
CHIEF, CONSTRUCTION OPERATIONS DIV.
APPROVED BY:
COL. EN. CORPS OF ENGINEERS

SCALE: 1: 2000
DATE: 31 MARCH 1997
MAP FILE NO. A|WW BFT-CFR 105-97-23

PLATE NUMBER:

SURVEYED: 27,28 MARCH 1997

SHEET OF

/NAV/BANK/SURVEYS/A|WW/BFTCFR/1997 - 1753_087.CO/.XS/.DGN

.../bftcfr/1997/dgn/t7a3_087.dgn Jul. 31, 2001 14:40:42